


4+00

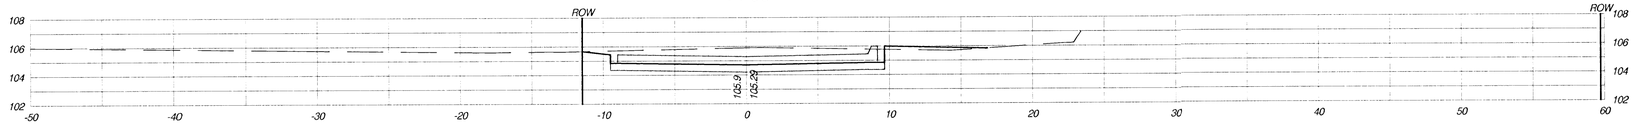


3+53

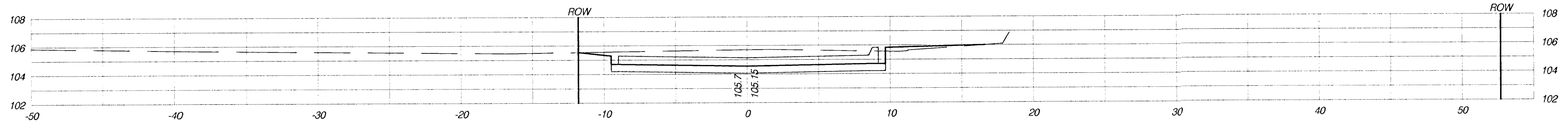


3+50

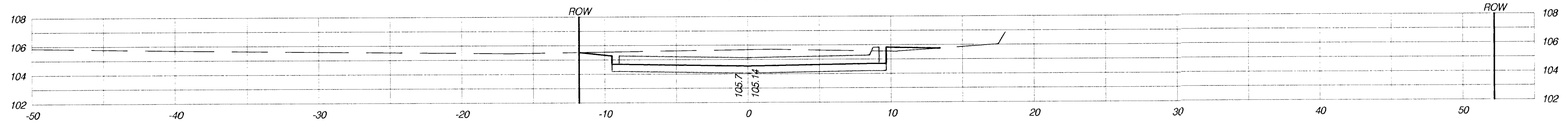


3+00

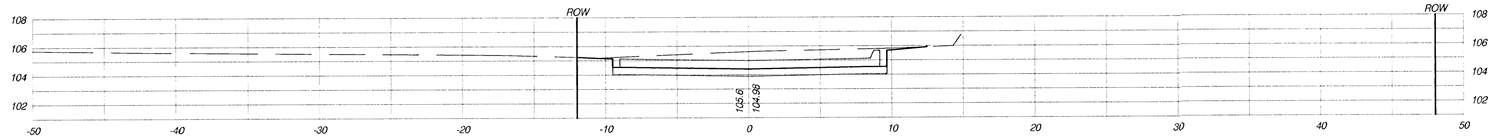


2+97

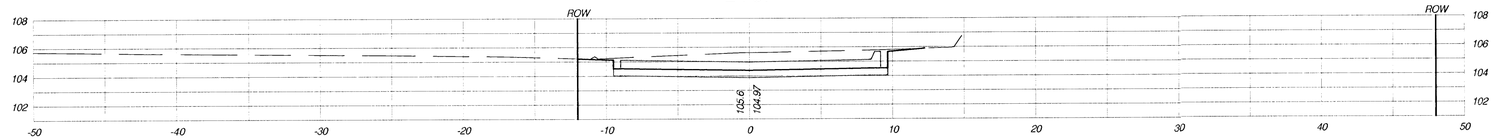

2+50

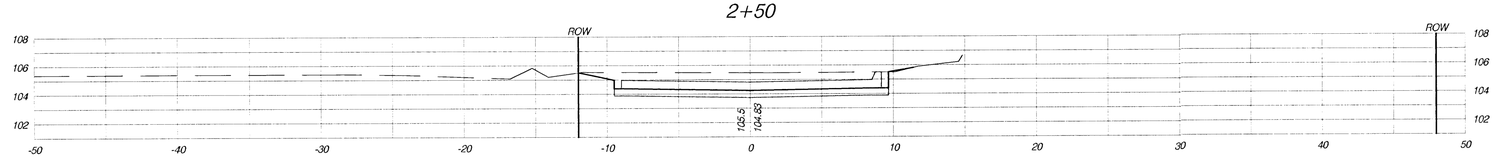

2+25

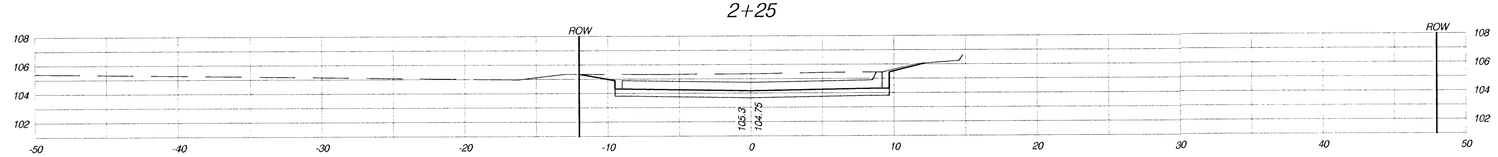

PROJECT NUMBER	SHEET NAME	ENGINEERING DIRECTORY
472 - 83317	XSEC02	F:\\MEAD\XSEC

DESIGN	DRAWN	APPROVED	DATE	SCALE	BAUGHMAN NO
JFB	TPV	JFB	SEPT01	1:5	01-04-E980

MEAD IMPROVEMENT PROJECT

CROSS SECTIONS

MEAD AVE FROM BAYLEY STREET TO LINCOLN STREET

BAUGHMAN COMPANY, P.A.
ENGINEERING, SURVEYING, & PLANNING
316-262-7271 • 315 ELLIS • WICHITA, KANSAS 67211

SHEET 13 OF 14

F:\Eng\MEAD\X-Sec\XSEC02.dwg Thu Sep 27 12:26:33 2001