GRAPHIC SCALE


20 0 10 20 40 80

(IN FEET)
1 inch = 20 ft.

BENCHMARKS:

BM#1 City disc on the SW corner traffic signal base on the NE corner of the intersection of Harry St. and Greenwich Rd.
Elev. = 1343.49 USGS

BM#2 "□" cut on the SW corner of the N. Headwall at the east end of pond on the W. side of Greenwich Rd., approx. 1000' S. of Harry St.
Elev. = 1341.87 USGS

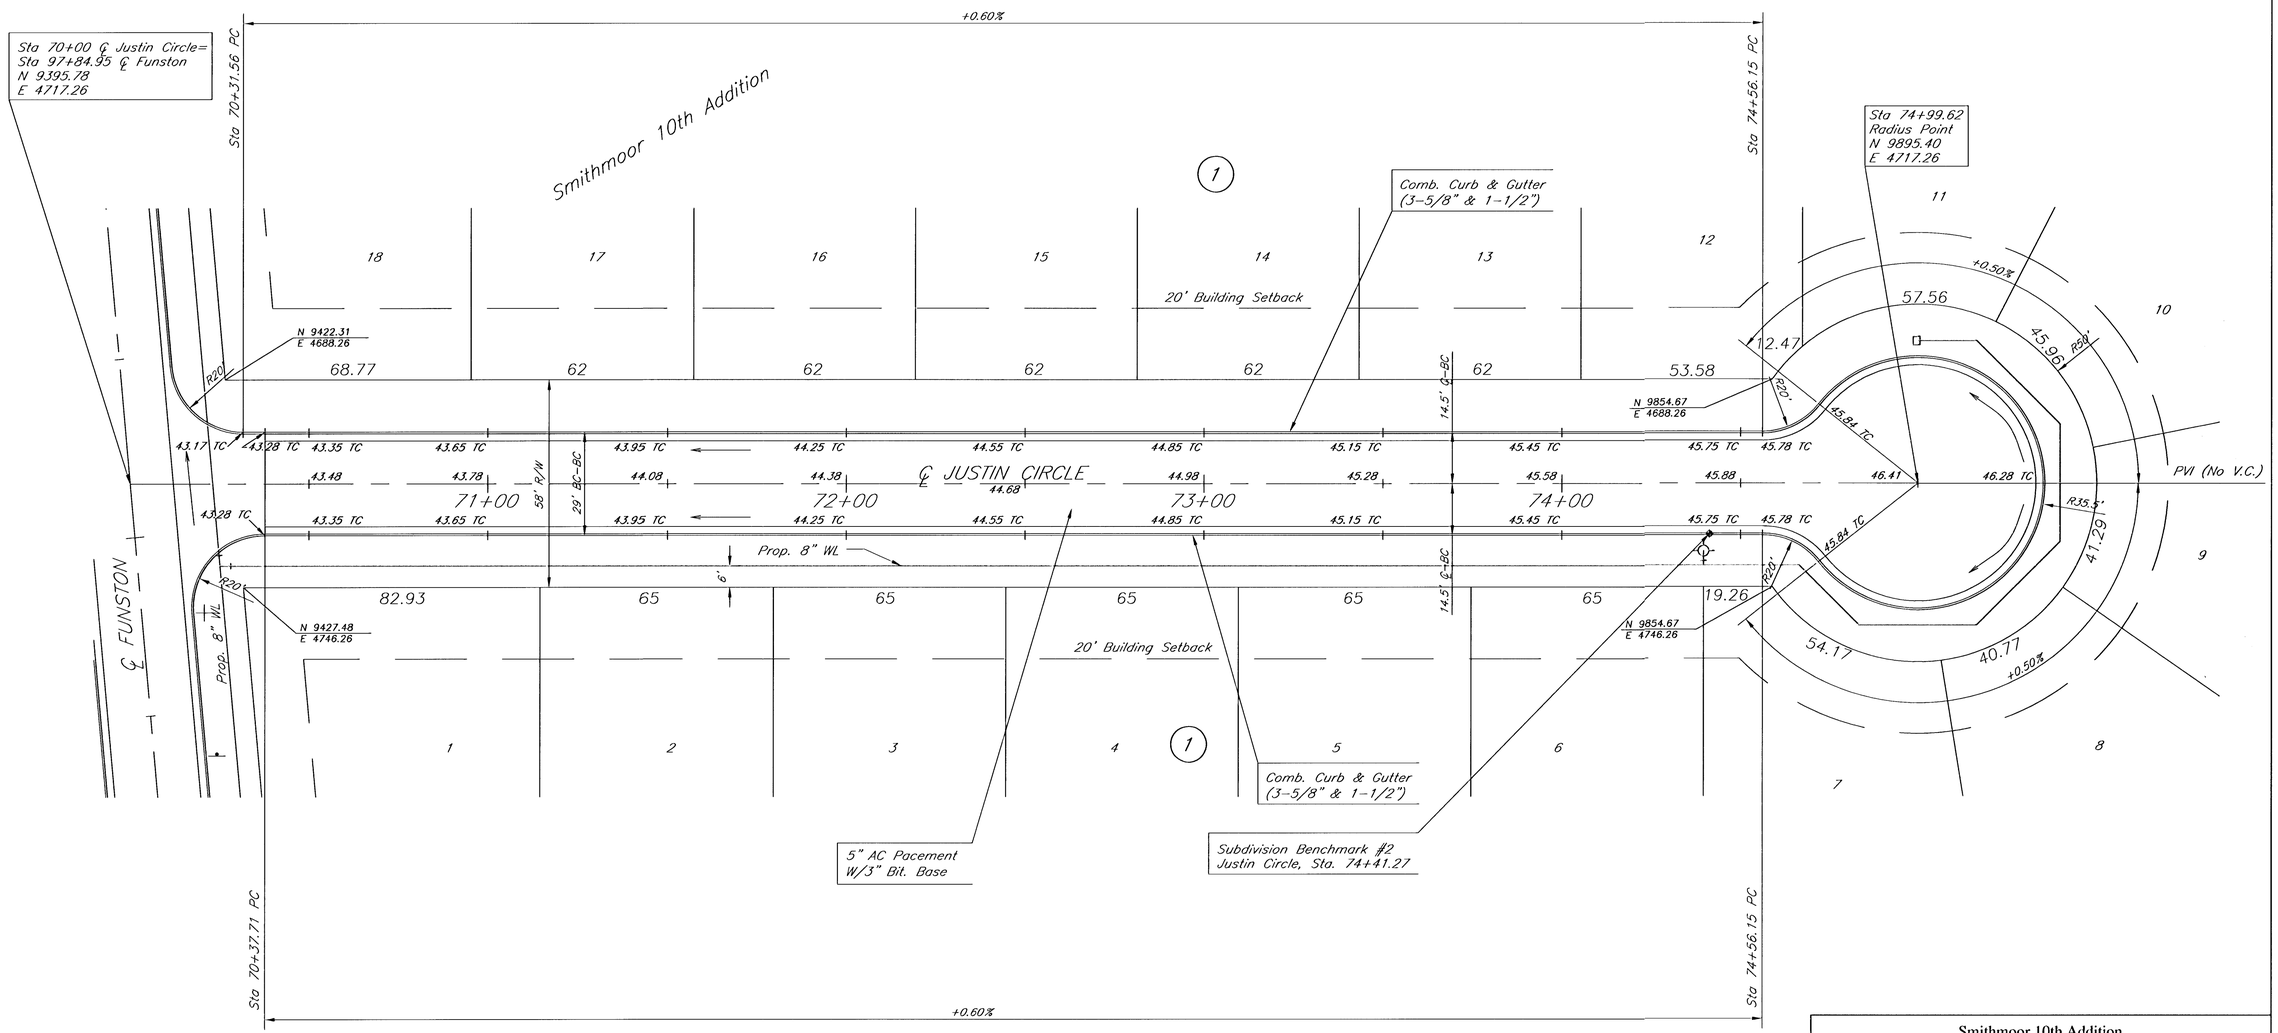

Smithmoor 10th Addition
Justin Circle
Wichita, Kansas

kemiller engineering
516 S. Market,
Wichita, KS 67202
316/264-0242

PROJECT NUMBER 472-83396

KEM NO.	FILE	DATE	SHEET
01022	PVPLAN2	6/01	4
DESIGN RR	DRAWN RR	REVISED	OF 24