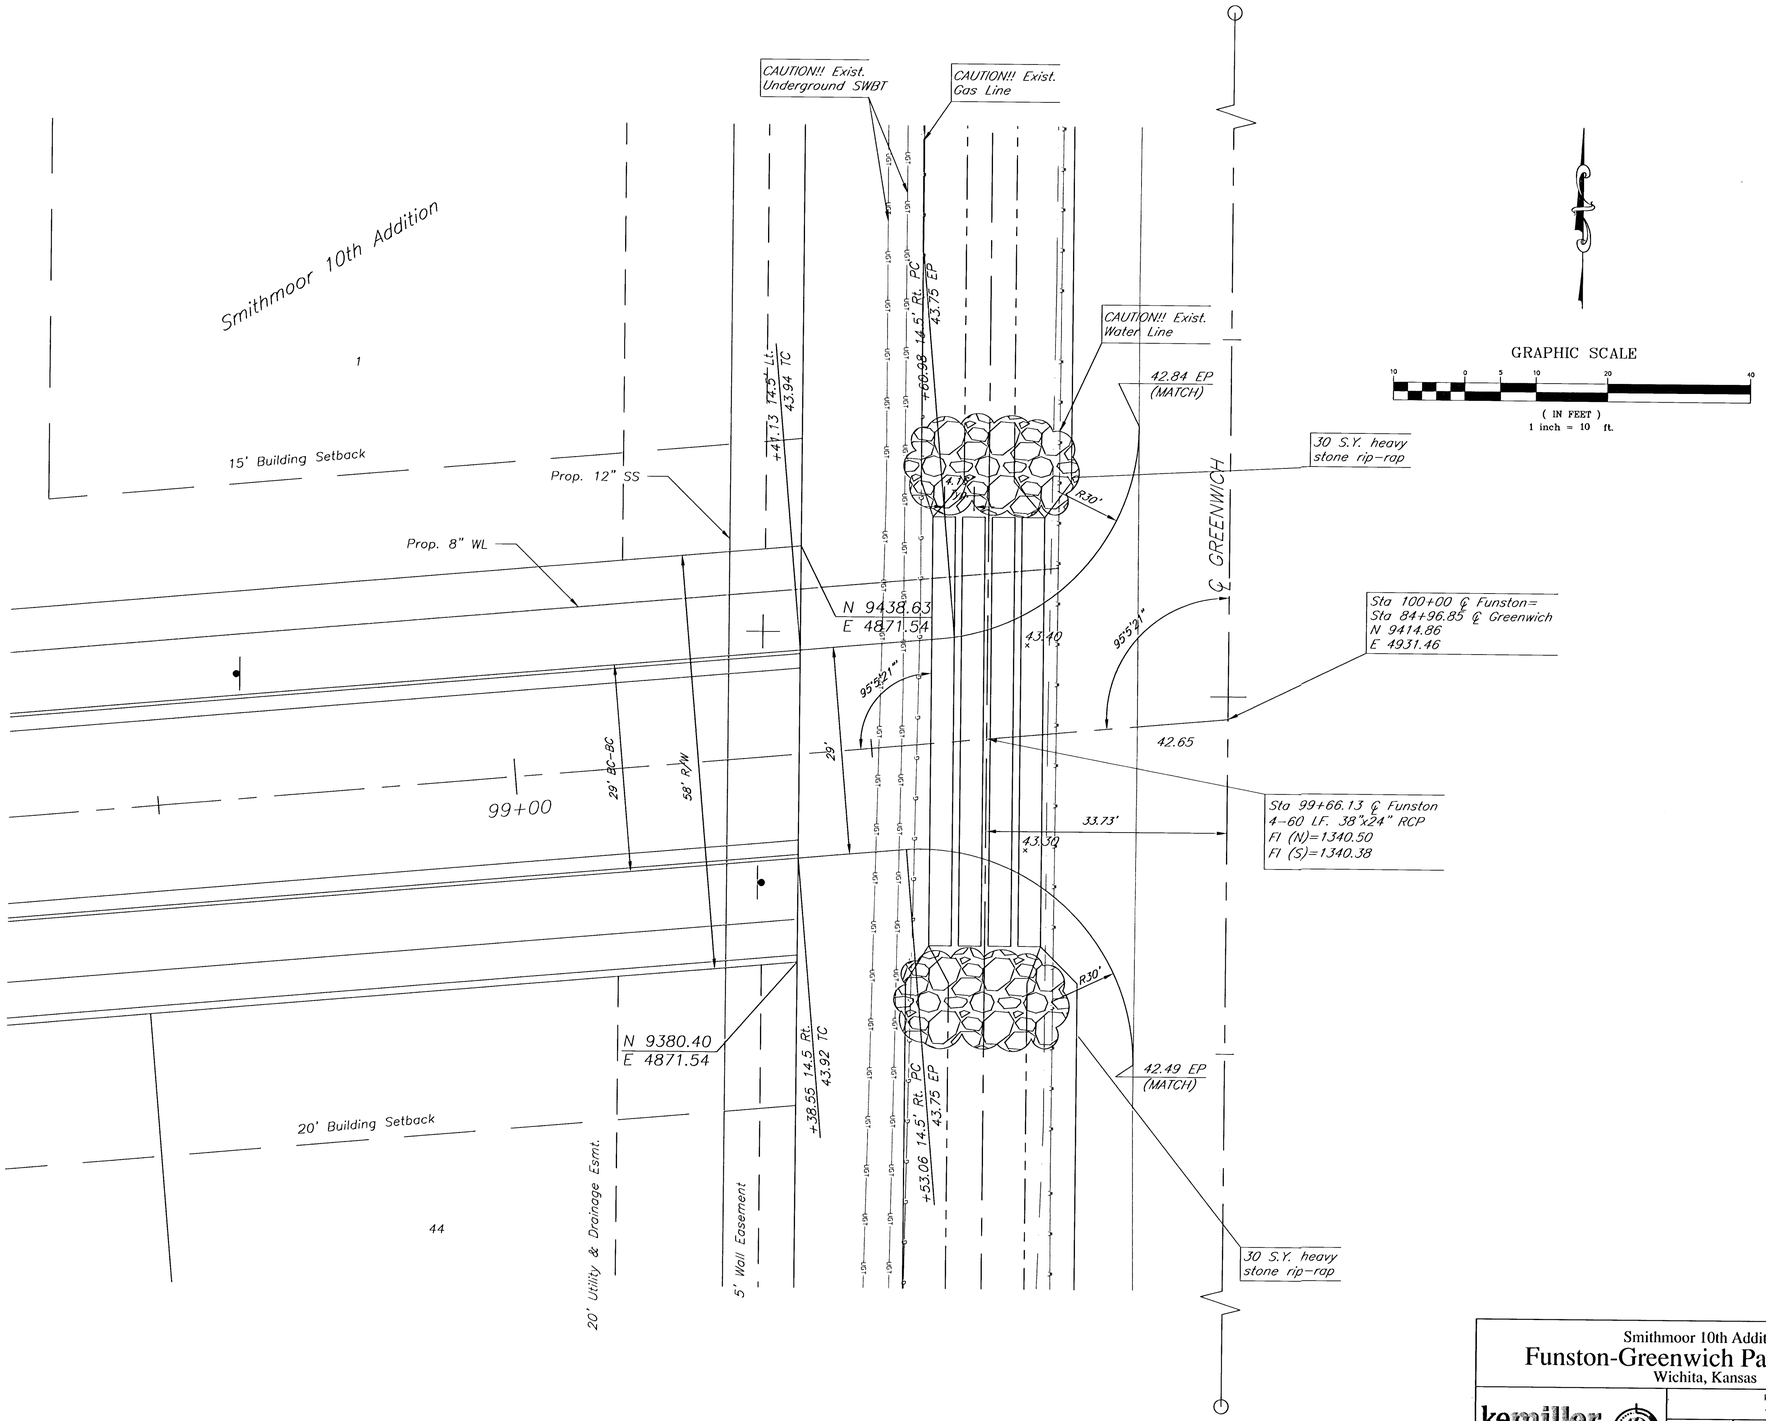


Smithmoor 10th Addition

# Funston-Greenwich Paving Detail

Wichita, Kansas

kemiller engineering
516 S. Market,
Wichita, KS 67202
316/264-0242

| PROJECT NUMBER 472-83396 | | | |
|---|---|---|---|
| KEM NO. 01022 | FILE FUNST-GREEN-DTL | DATE 6/01 | SHEET 6 |
| DESIGN RR | DRAWN RR | REVISED | OF 24 |