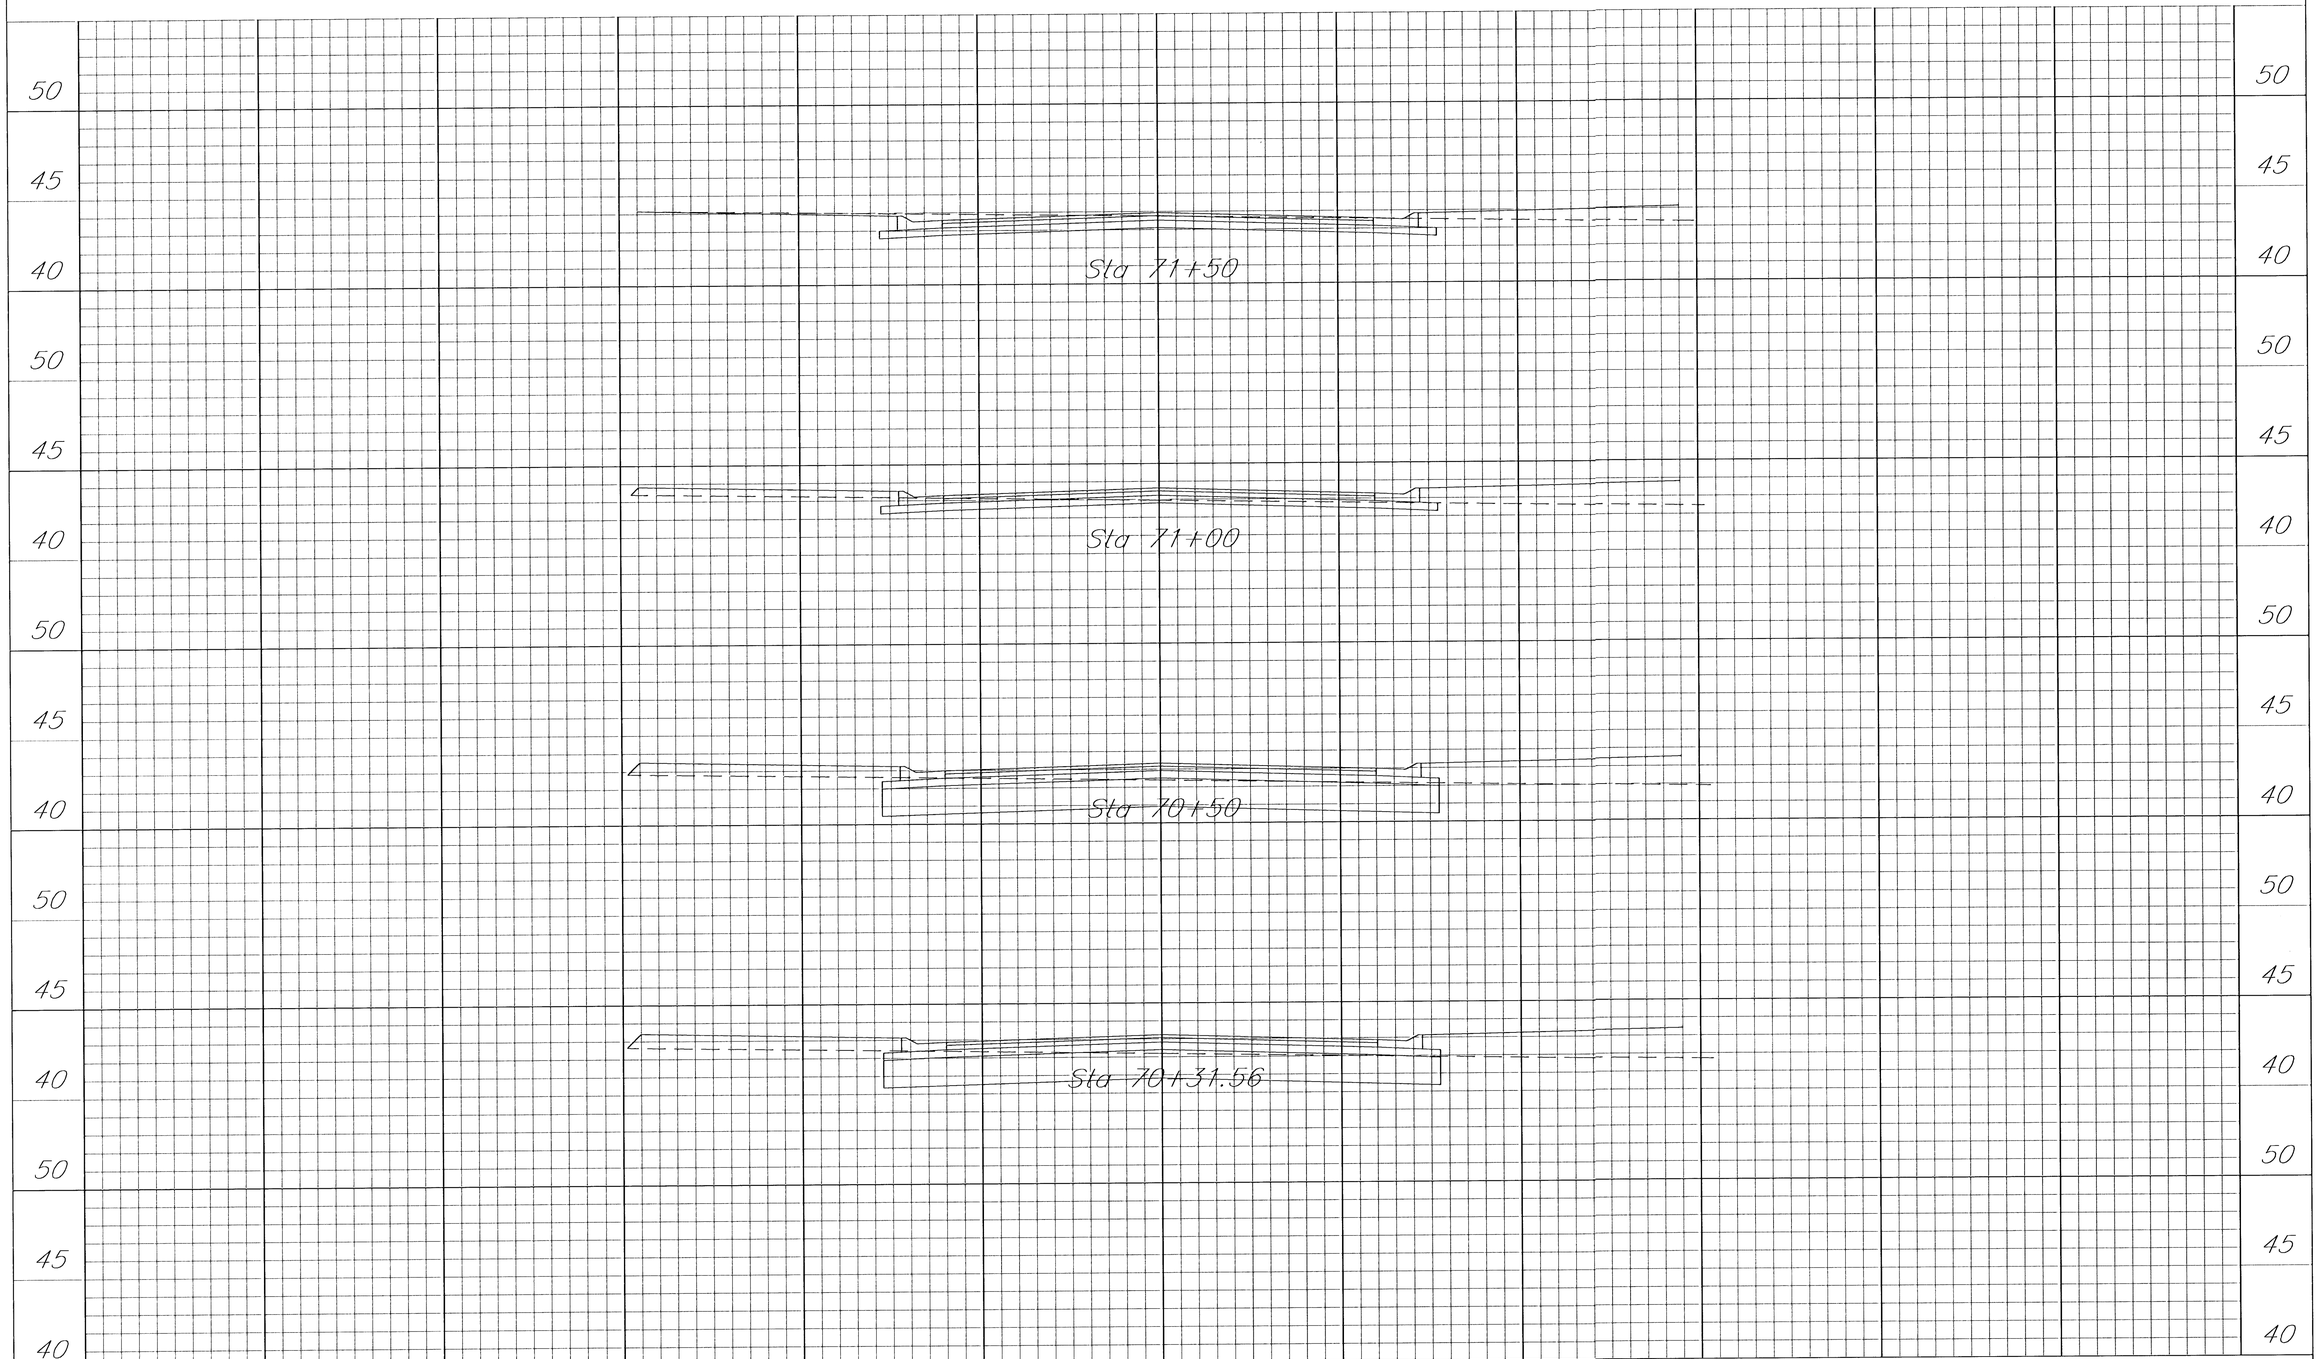


Smithmoor 10th Addition

Sta 70+00 to 71+50 Justin Circle

Wichita, Kansas

kemiller engineering
516 S. Market,
Wichita, KS 67202
316/264-0242

PROJECT NUMBER 472 83396			
KEM NO. 01022	FILE XSECTIONS	DATE 6/01	SHEET 19
DESIGN RR	DRAWN TR	REVISED	OF 24