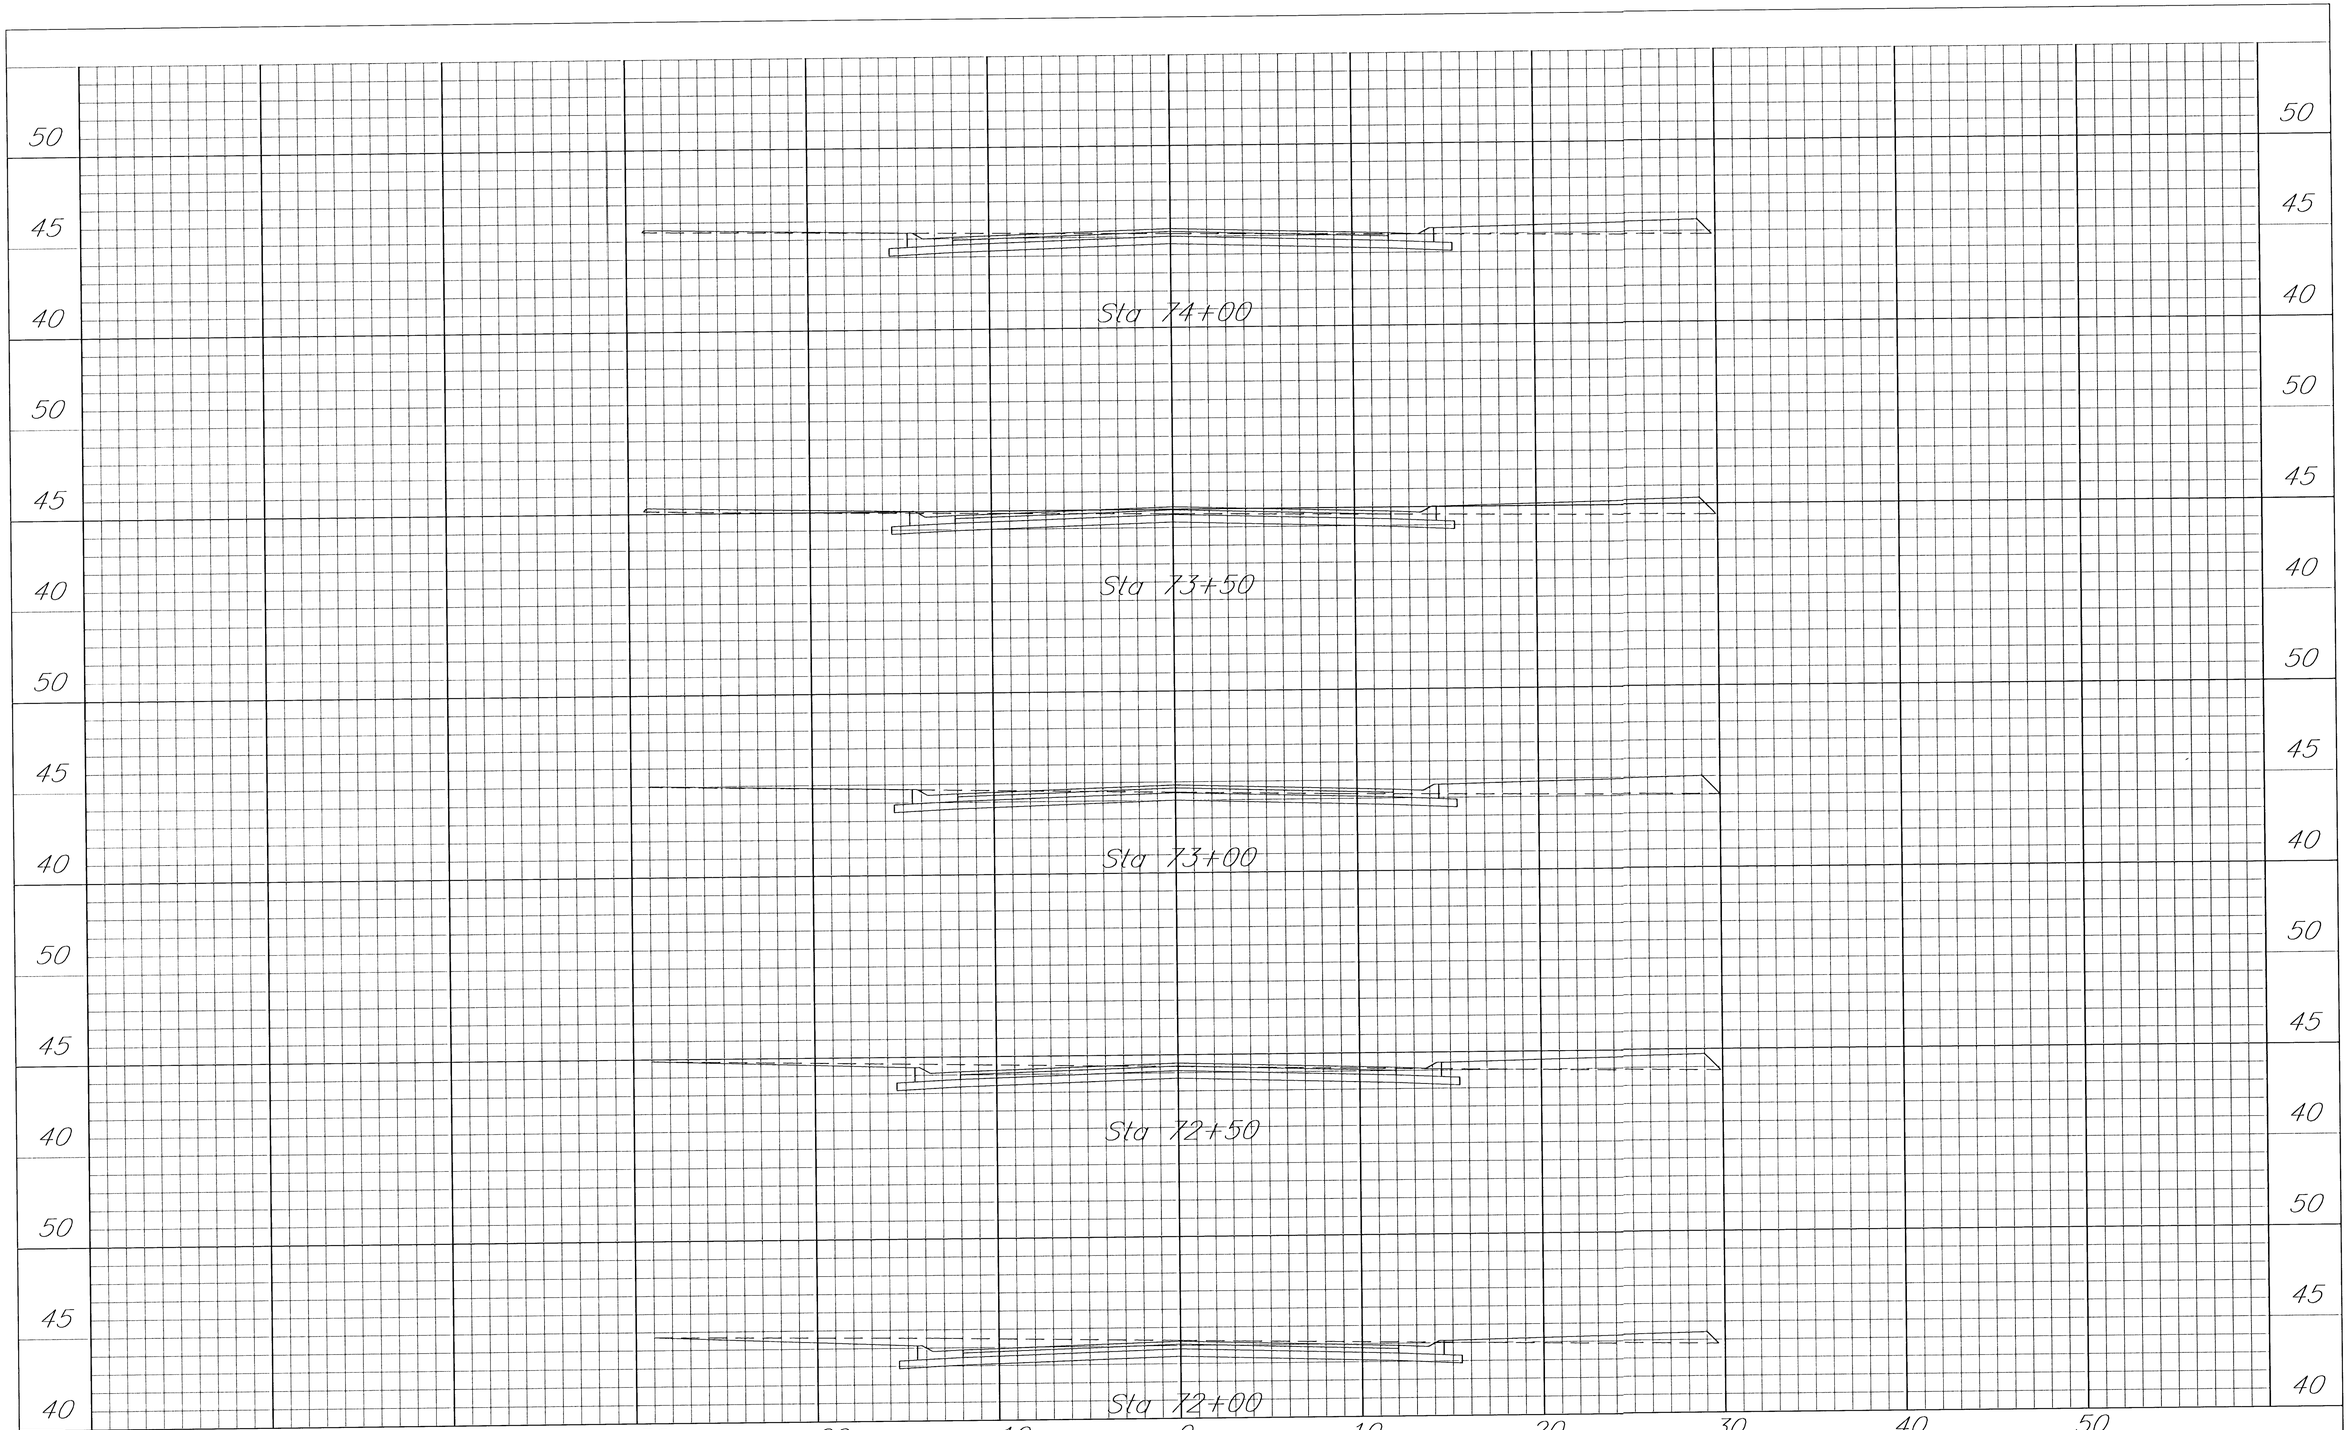


Smithmoor 10th Addition

Sta 72+00 to 74+00 Justin Circle

Wichita, Kansas

kemiller engineering
518 S. Market,
Wichita, KS 67202
316/264-0242

PROJECT NUMBER 472 83396			
KEM NO. 01022	FILE XSECTIONS	DATE 6/01	SHEET 20
DESIGN RR	DRAWN TR	REVISED	OF 24