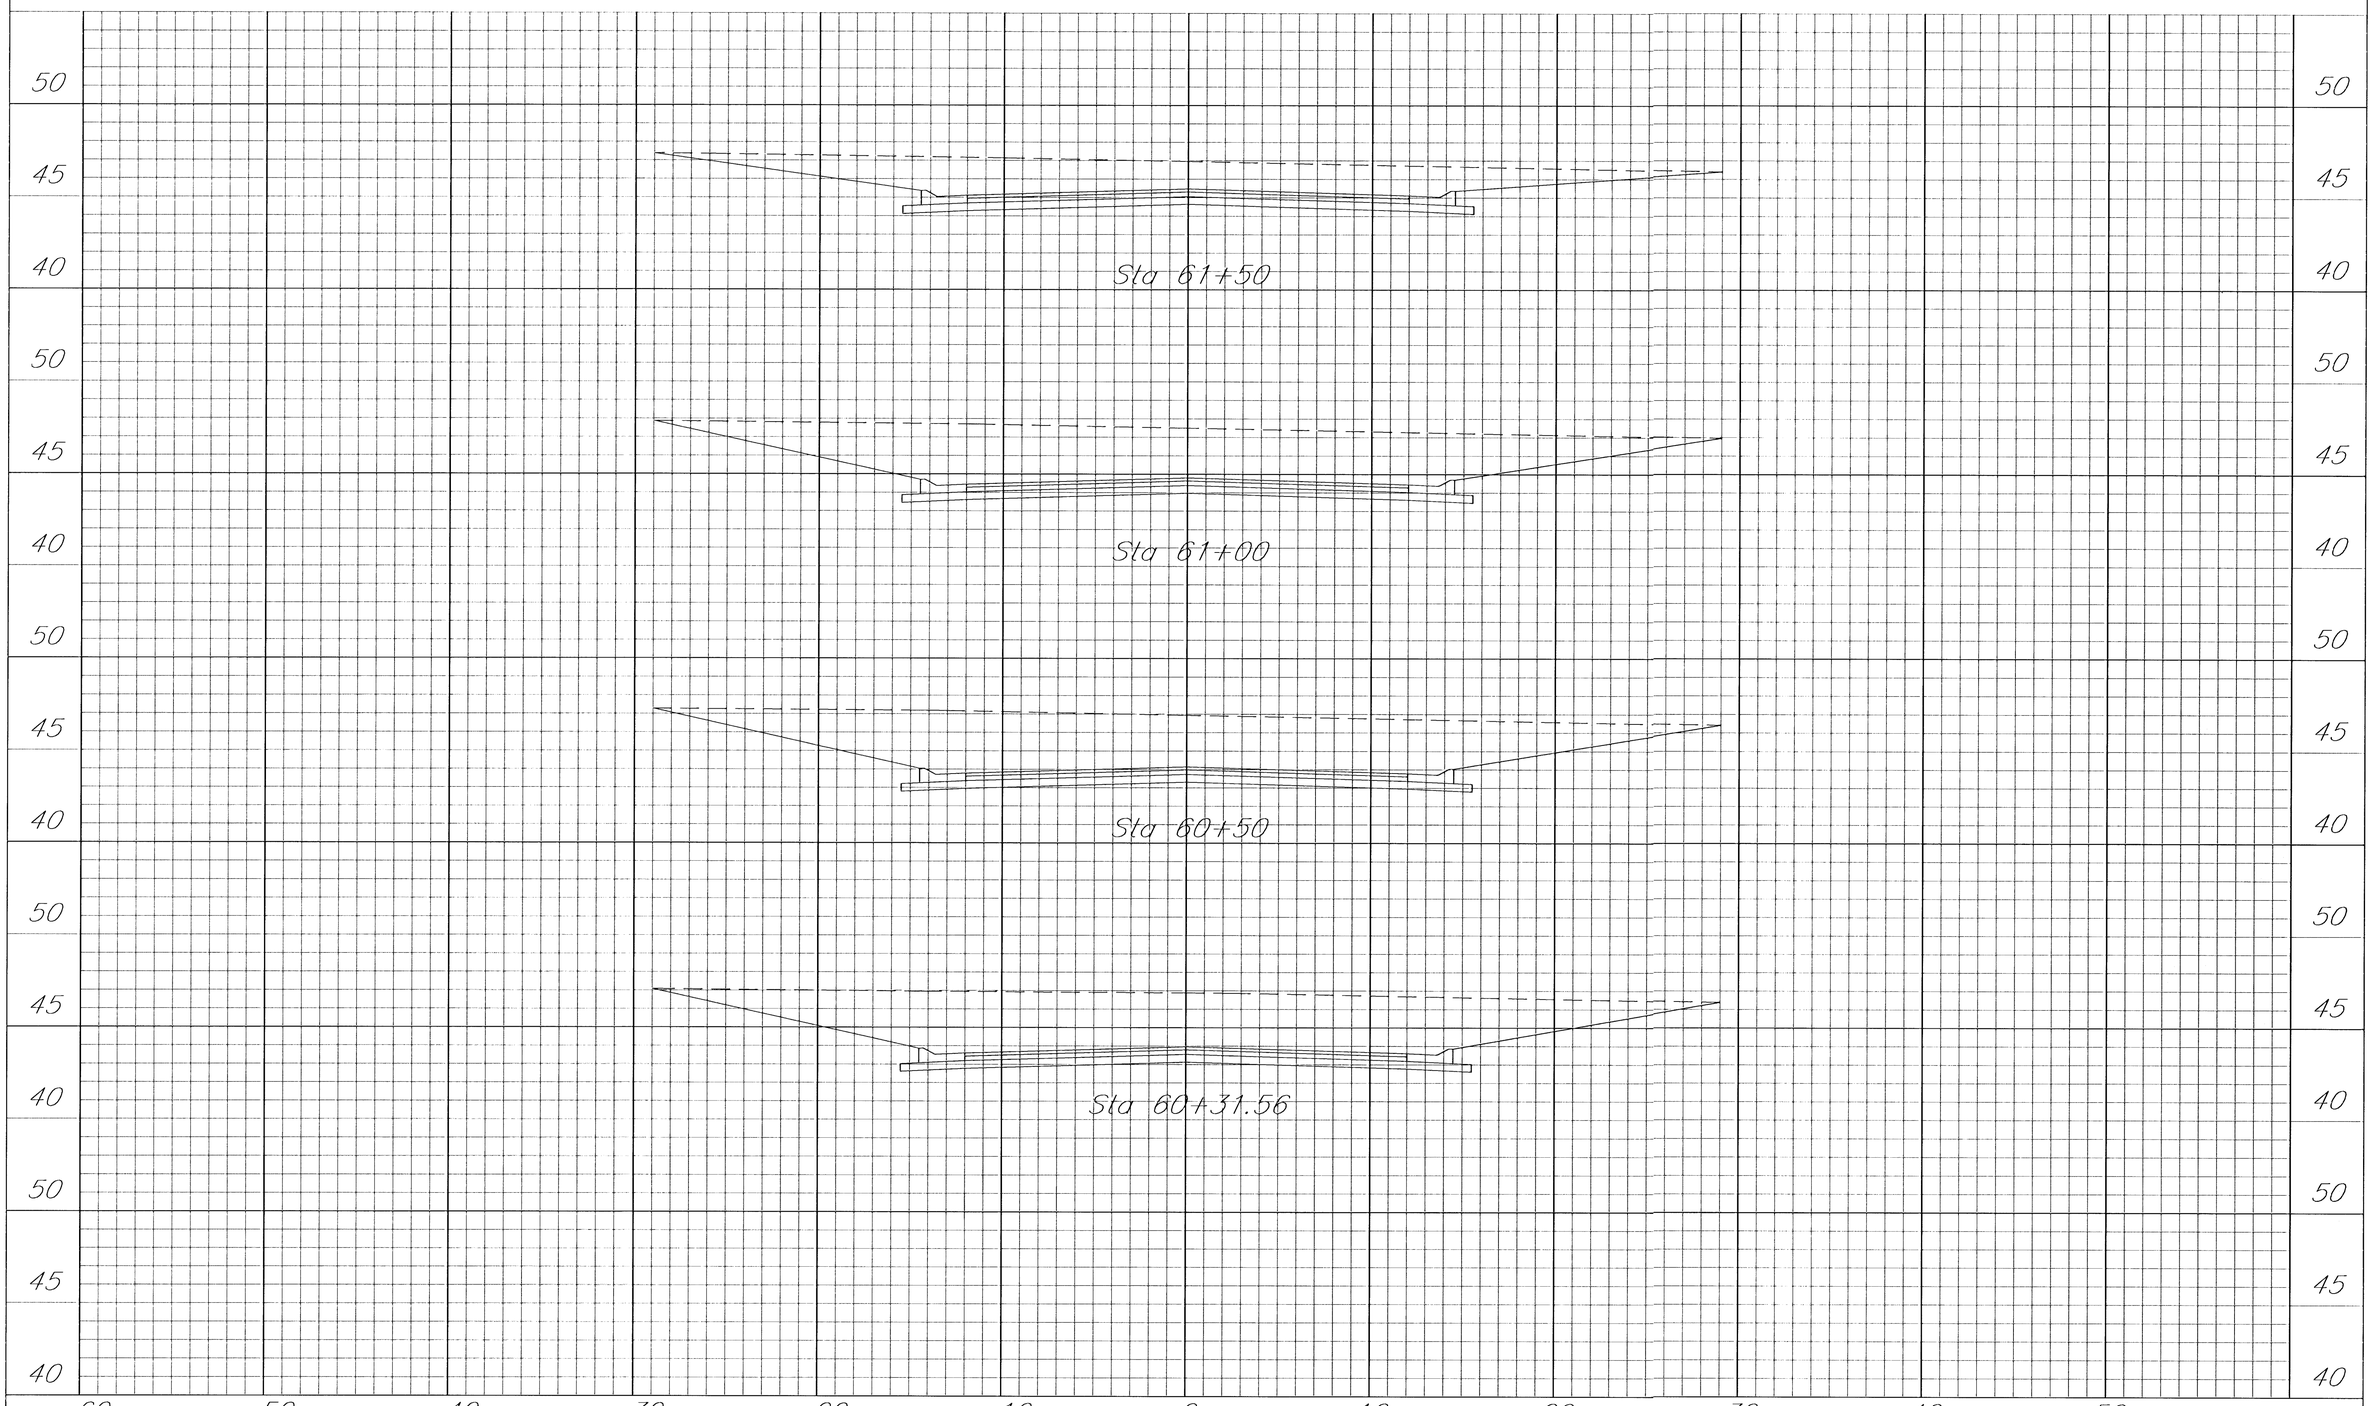



Smithmoor 10th Addition

# Sta 60+00 to 61+50 Derrick Circle

Wichita, Kansas

kemiller engineering
516 S. Market,
Wichita, KS 67202
316/264-0242

| PROJECT NUMBER 472 83396 | | | |
|---|---|---|---|
| KEM NO. 01022 | FILE XSECTIONS | DATE 6/01 | SHEET 22 |
| DESIGN RR | DRAWN TR | REVISED | OF 24 |