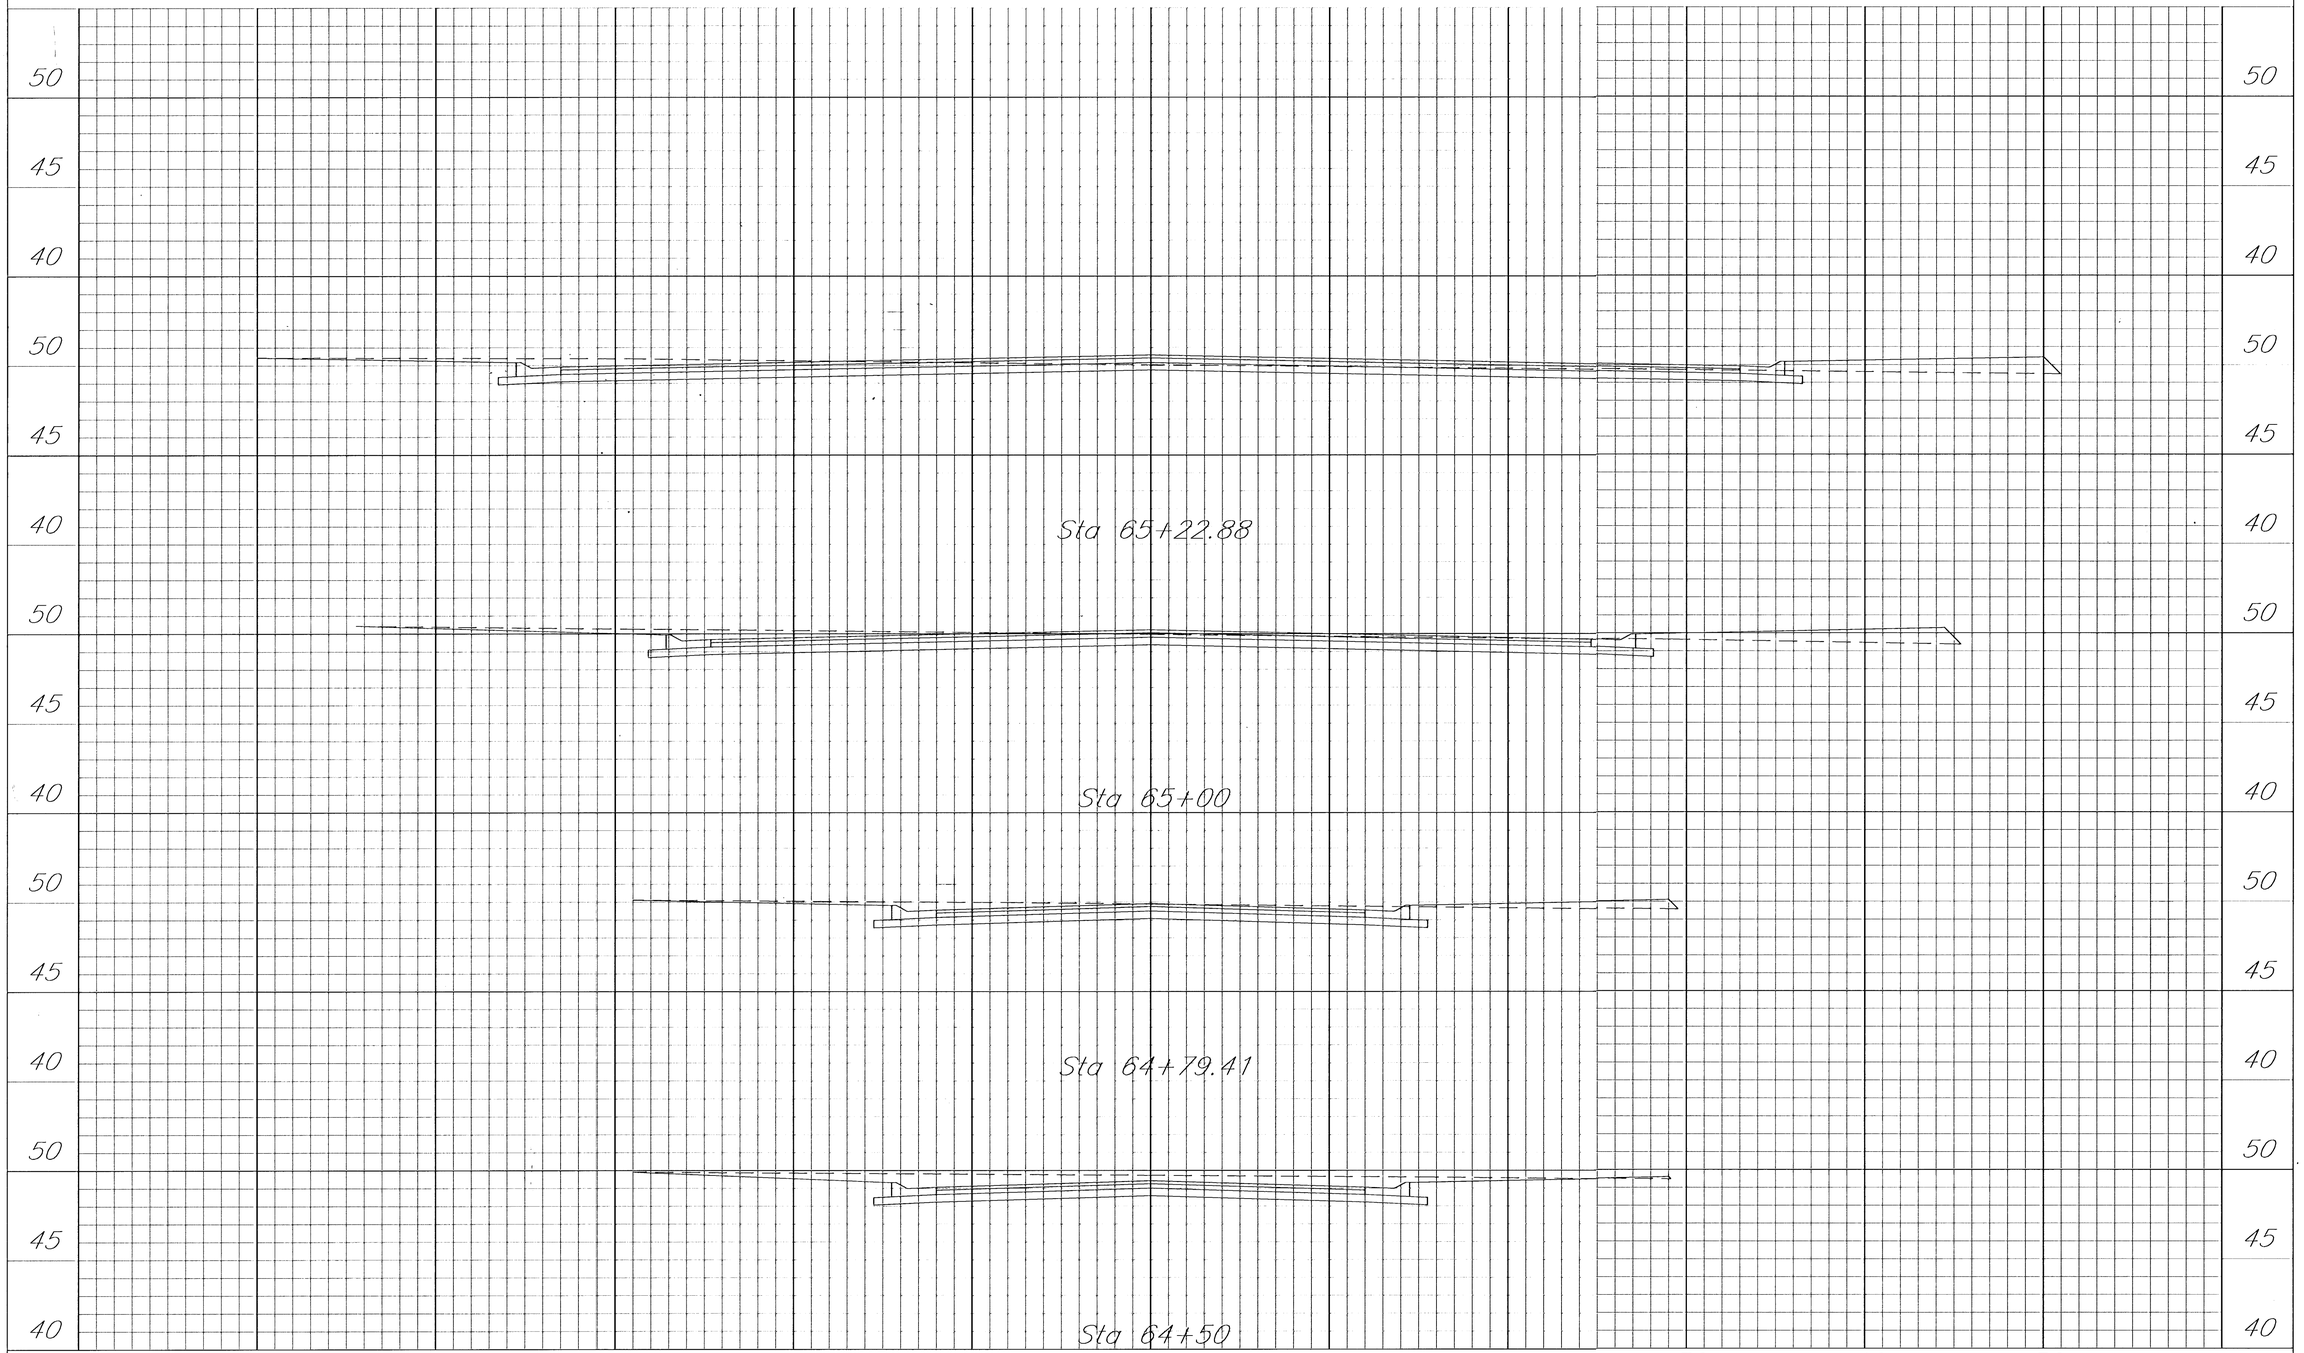


Smithmoor 10th Addition

Sta 64+50 to 65+22.88 Derrick Circle

Wichita, Kansas

kemiller engineering

516 S. Market, Wichita, KS 67202 316/264-0242

PROJECT NUMBER 472 83396

KEM NO. 01022	FILE XSECTIONS	DATE 6/01	SHEET 24
DESIGN RR	DRAWN TR	REVISED	OF 24

18-05-01-18