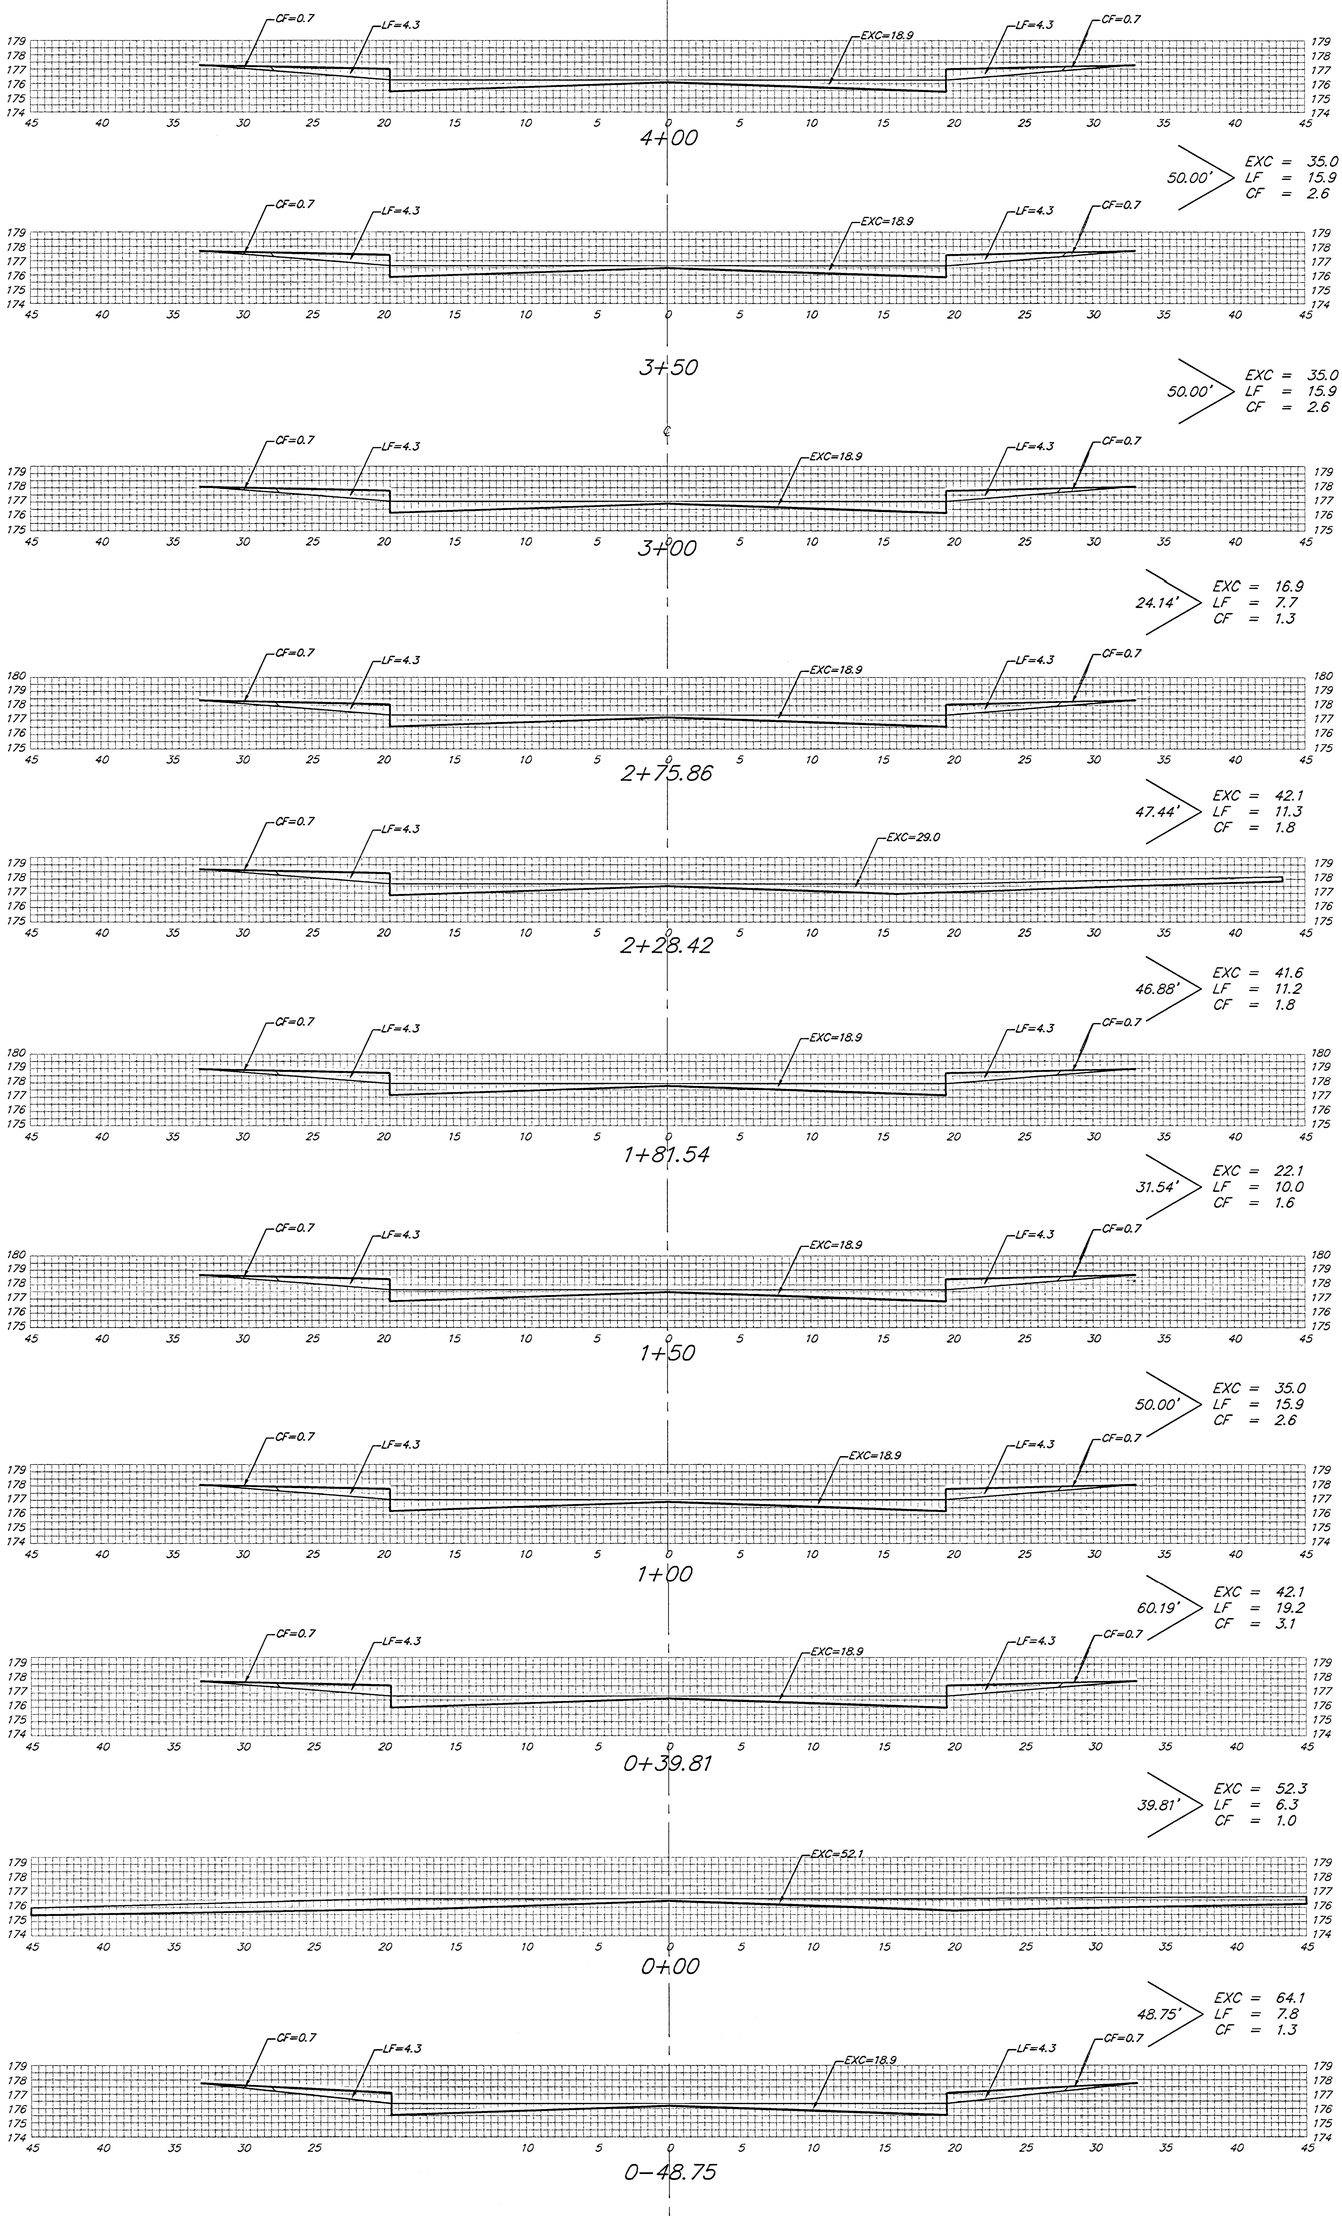


Sheet Totals:

Excavation	=	*386.2 C.Y.*
Loose Fill	=	*121.3 C.Y.*
Compacted Fill	=	*79.7 C.Y.*

BAUGHMAN COMPANY P.A.
ENGINEERING, SURVEYING, & PLANNING
316-263-7271 • 315 ELLIS • WICHITA, KANSAS 67211

PROJECT NUMBER
472-93143

SHEET 19 OF 32

REV.

Highspg2\pn2\Xs1