


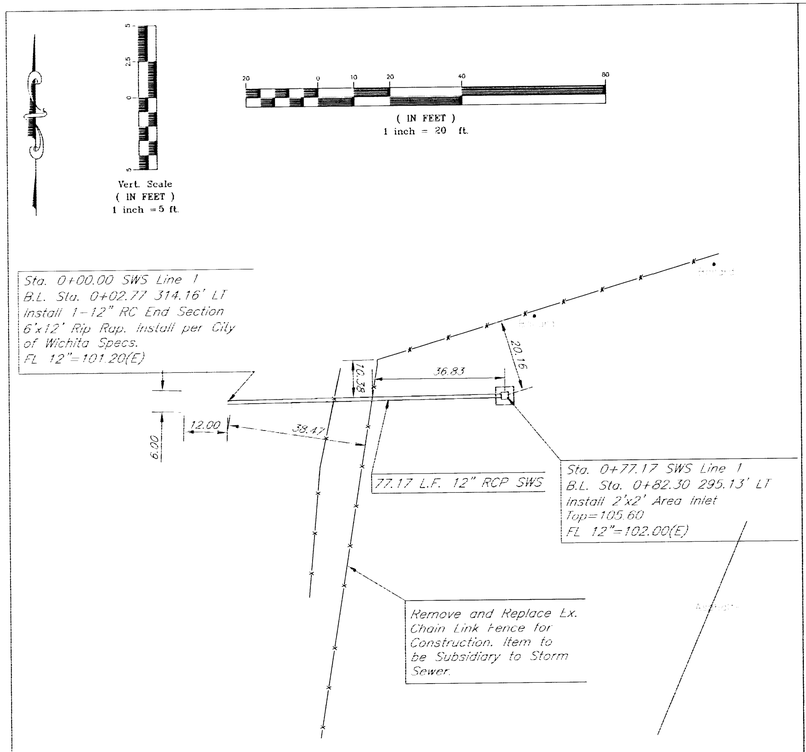


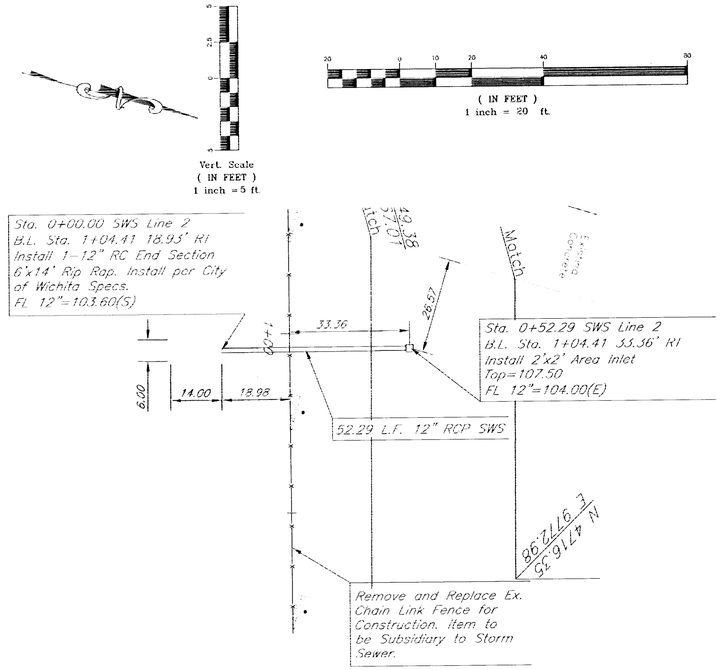

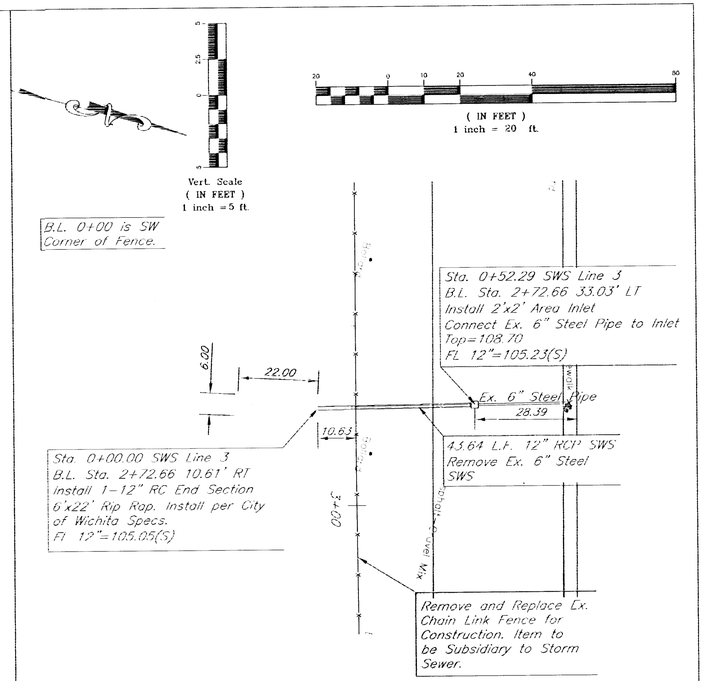

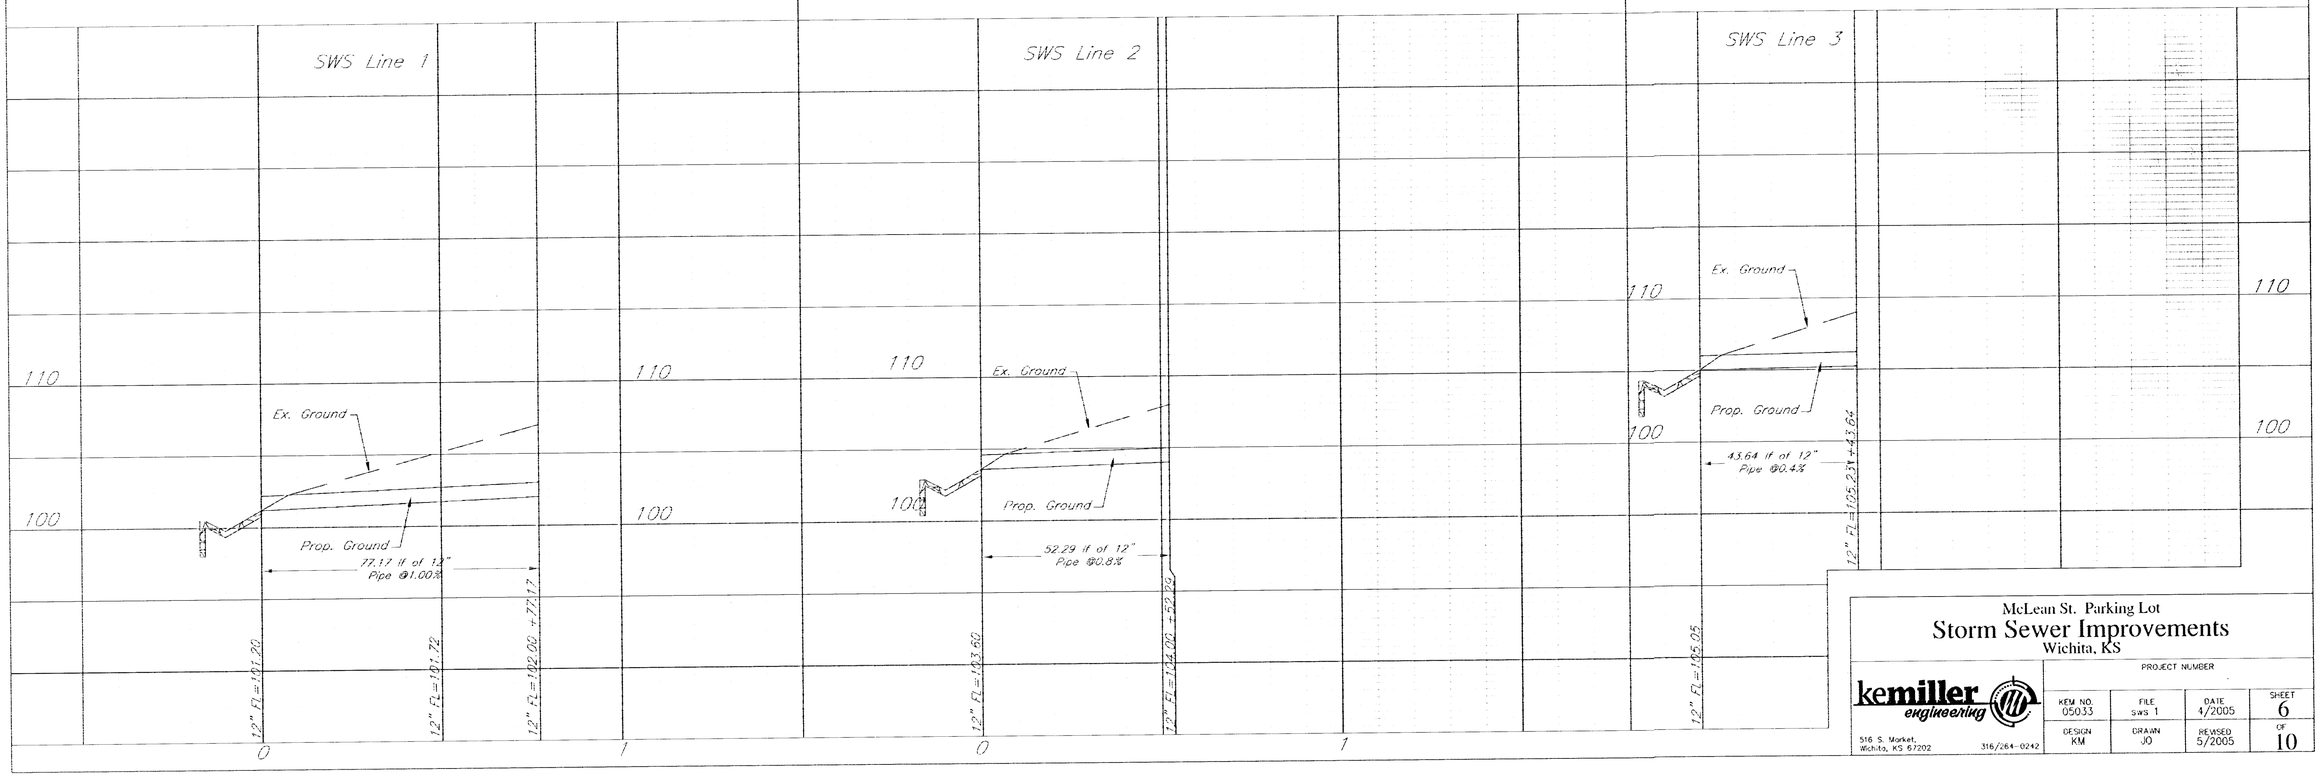

McLean St. Parking Lot

Storm Sewer Improvements

Wichita, KS

kemiller engineering
516 S. Market,
Wichita, KS 67202
316/264-0242

PROJECT NUMBER

KEM NO.	FILE	DATE	SHEET
050133	sws 1	4/2005	6
DESIGN	DRAWN	REVISED	OF
KM	JO	5/2005	10