Benchmark


City Disc Located @ 9.14m South and 12.8m East of the Centerline of both Sheridan and Central.
Elev. = 399.012 SI Units (1309.08 MSL Datum)


METRIC

1m 0 2m 5m
Scale: 1:200
• = Iron


* Note: Concrete header to be paid for as " Sidewalk Construction (100mm) (AE)"

JOHN WEITZEL ADDITION

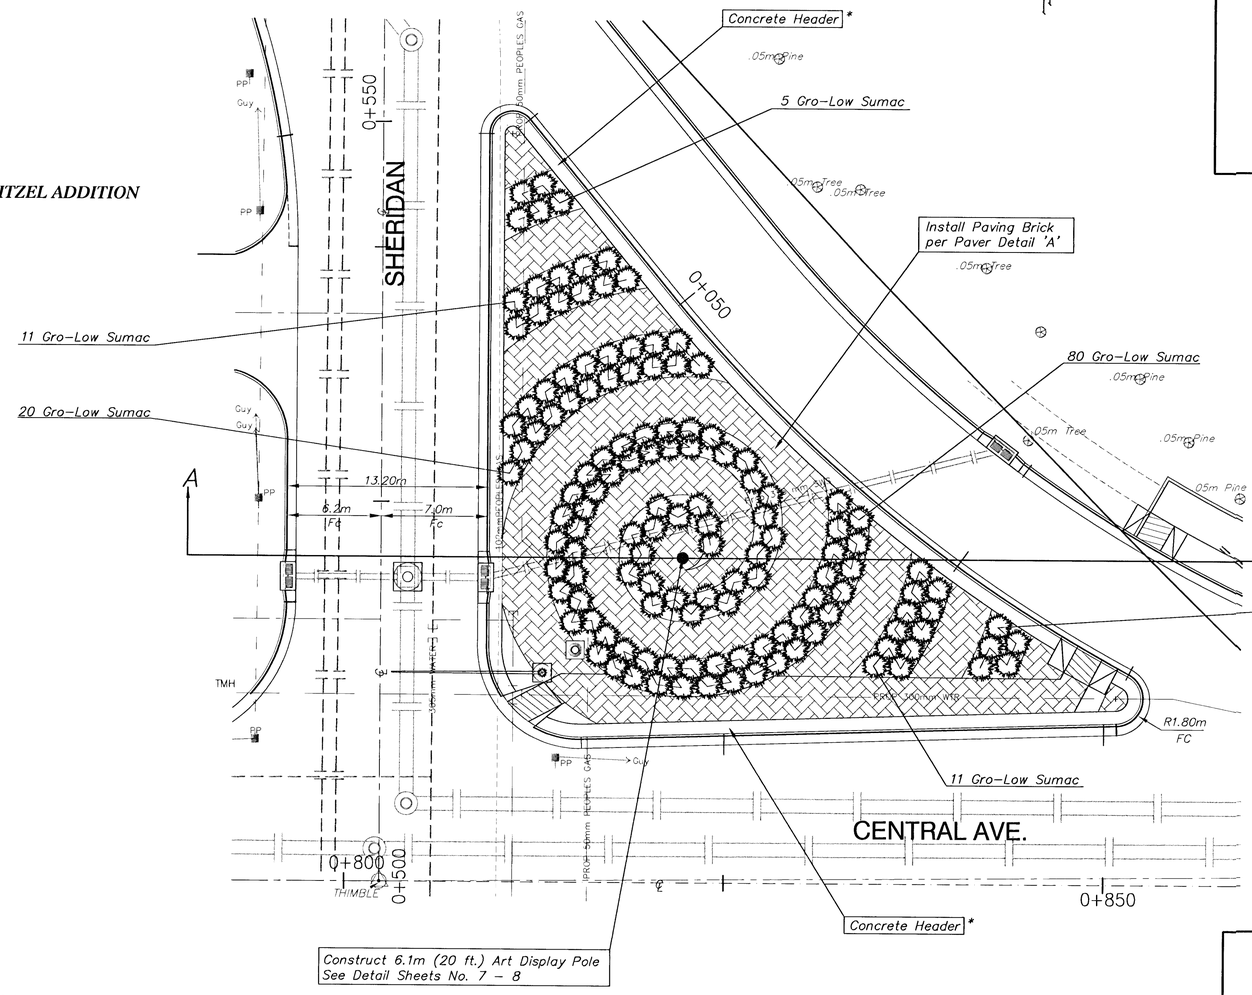

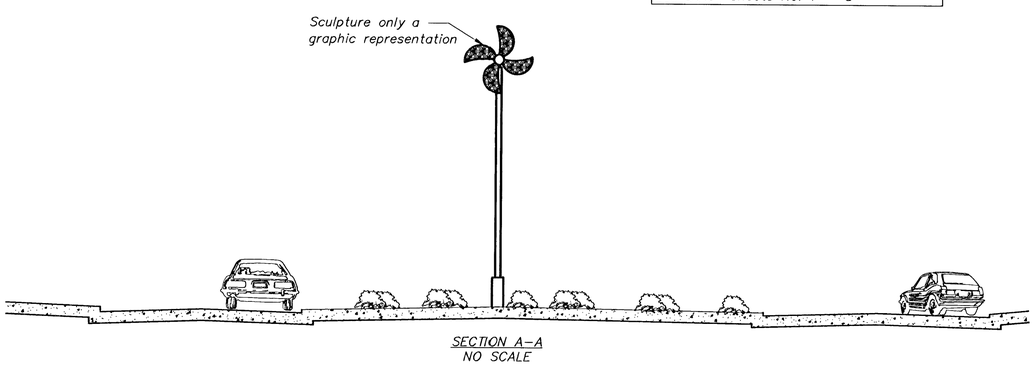

SECTION A–A
NO SCALE

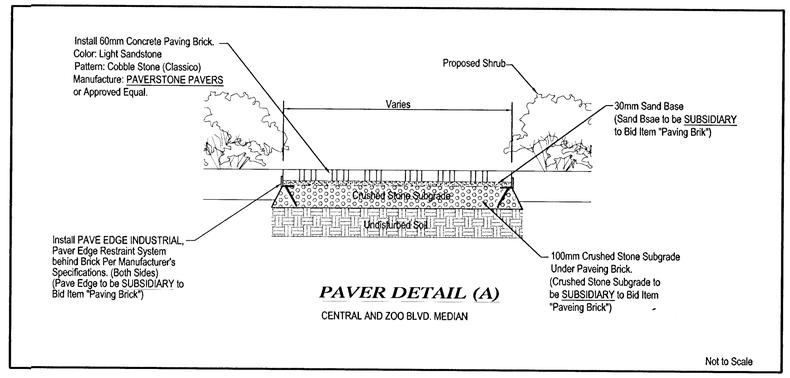

PAVER DETAIL (A)
CENTRAL AND ZOO BLVD. MEDIAN

Not to Scale

PLANTING QUANTITIES (SHEET TOTAL)


QTY.	BOTANICAL NAME	COMMON NAME	SIZE	CONDITION	REMARKS
132	Rhus aromatica 'Gro-Low'	Gro-Low Sumac	2 Gal. (7.6 L)	Cont.	Healthy & Full

Note: See Planting Notes for all Installation Specs.

QUANTITIES (SHEET TOTAL)

ITEM	QTY
BRICK PAVERS	463.6 (sq. m)

NOTE:
Brick Sidewalk Area

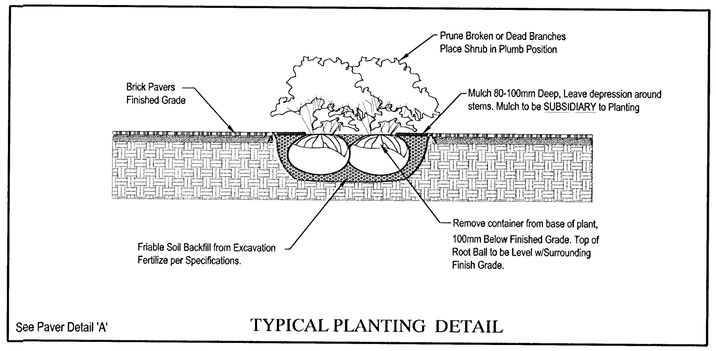

See Paver Detail 'A'

TYPICAL PLANTING DETAIL

DESIGN	DATE	CITY PROJECT NUMBER	BAUGHMAN PROJECT NUMBER
JJL	AUG 00		98-01-E965
DRAWN	SCALE	APPROVED	DIRECTORY
STAFF	NOTED	JFB-JJL	F:\MCLNINTLSCAPE
			SHEET NAME
			LSCAPE02.DWG

CAPITAL IMPROVEMENT PROJECT
LANDSCAPING PLAN
CENTRAL & SHERIDAN
CENTRAL & McLEAN IMPROVEMENTS

BAUGHMAN COMPANY P. A.
ENGINEERING, SURVEYING, & PLANNING
316–262–7271 • 315 ELLIS • WICHITA, KANSAS 67211