Benchmark

BM #5 – City Disc Located @ 9.14m South and 12.8m East of the Centerline of both Sheridan and Central.
Elev. = 399.012 SI Units (1309.08 MSL Datum)

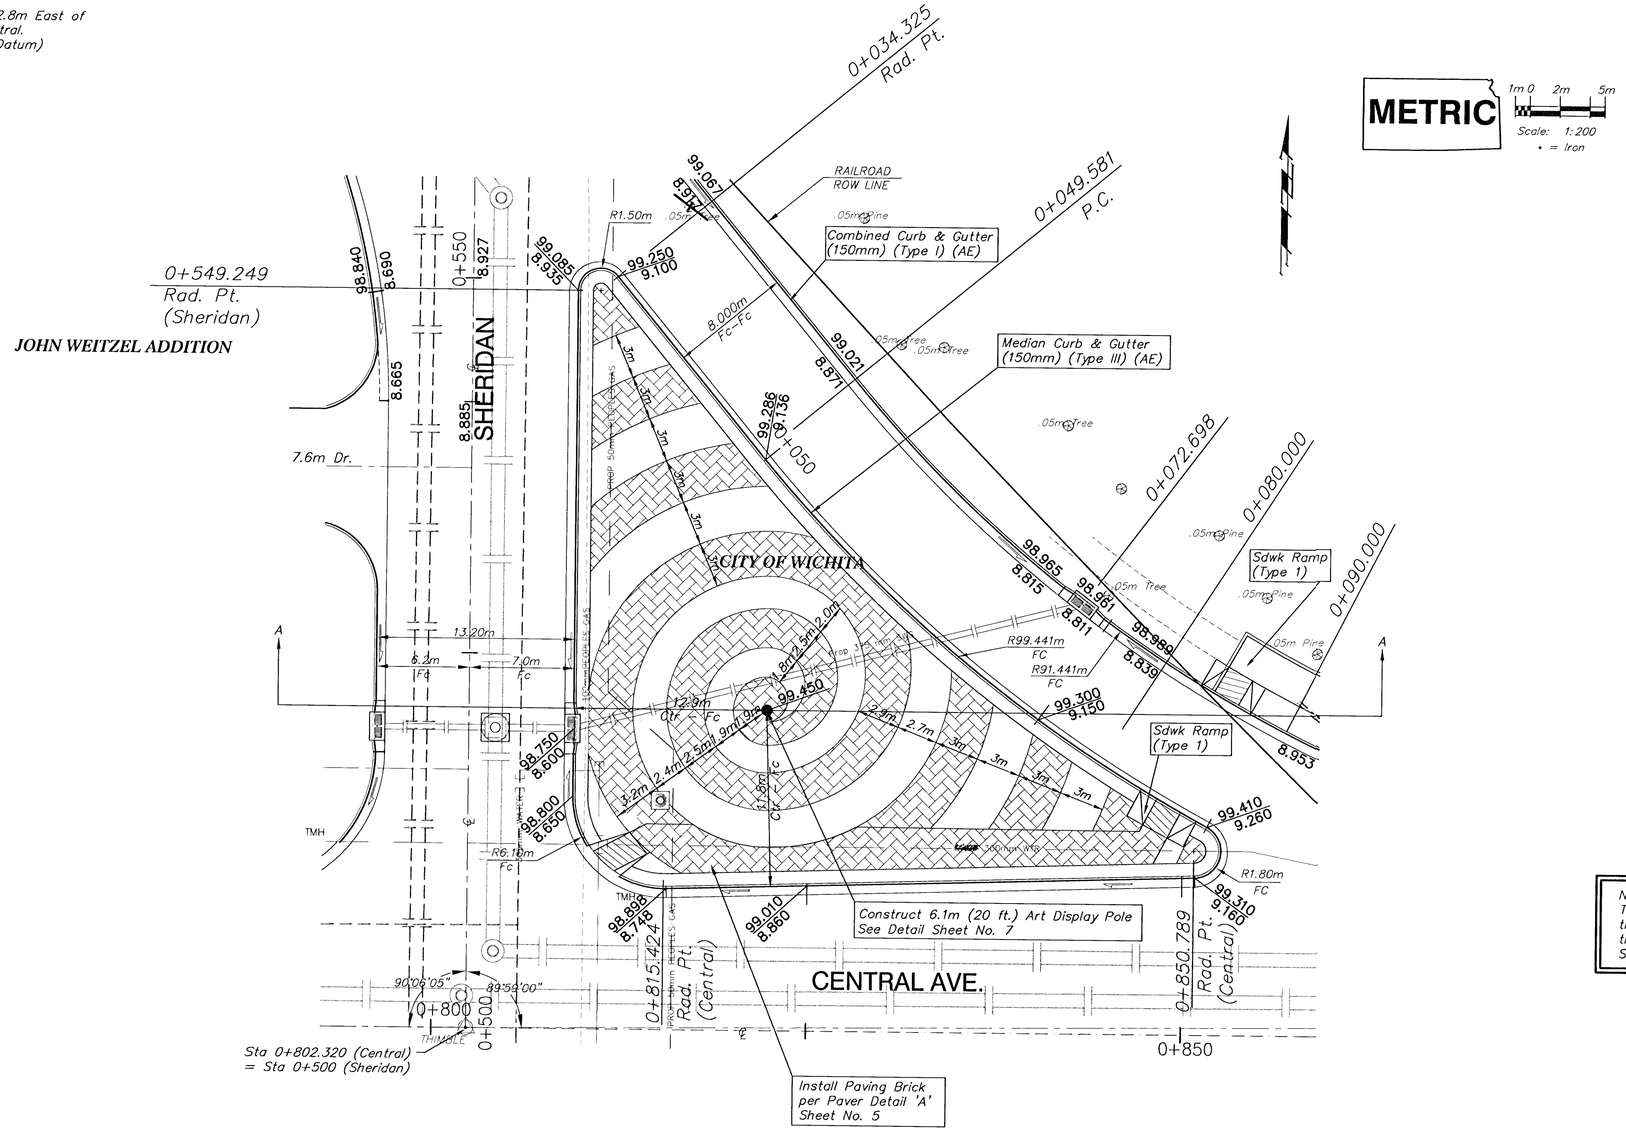

METRIC

1m 0 2m 5m
Scale: 1:200
• = Iron

NOTE:
Brick Sidewalk Area

IRRIGATION AREA
See Sheet 2
for Irrigation Notes

NOTE:
The Contractor shall refer to the Landscaping Plans for the placement of shrubs.
See Sheet No. 5

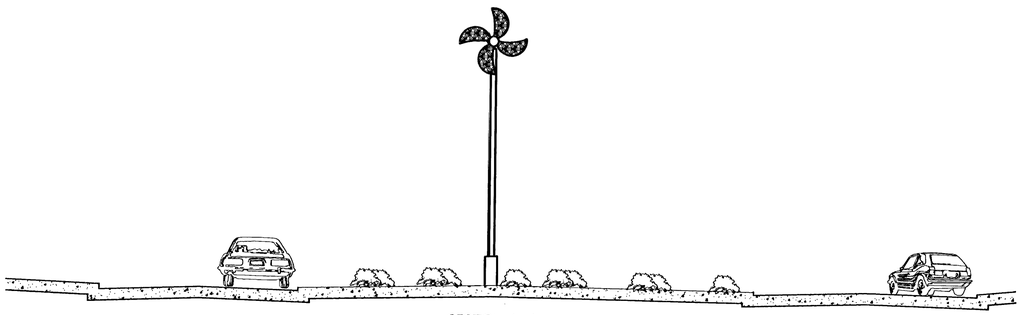

SECTION A–A
NO SCALE

DESIGN	DATE	CITY PROJECT NUMBER	BAUGHMAN PROJECT NUMBER
JFB	AUG 00		98-01-E965
DRAWN	SCALE	APPROVED	DIRECTORY
STAFF	NOTED	JFB/JJL	F:\MCLNINT\LSCAPE
			DRAWING NAME
			POLEPLAN.DWG

CAPITAL IMPROVEMENT PROJECT
SITE GRADING PLAN
CENTRAL & SHERIDAN
CENTRAL & McLEAN IMPROVEMENTS

BAUGHMAN COMPANY P. A.
ENGINEERING, SURVEYING, & PLANNING
316-262-7271 • 315 ELLIS • WICHITA, KANSAS 67211

SHEET 6 OF 8