



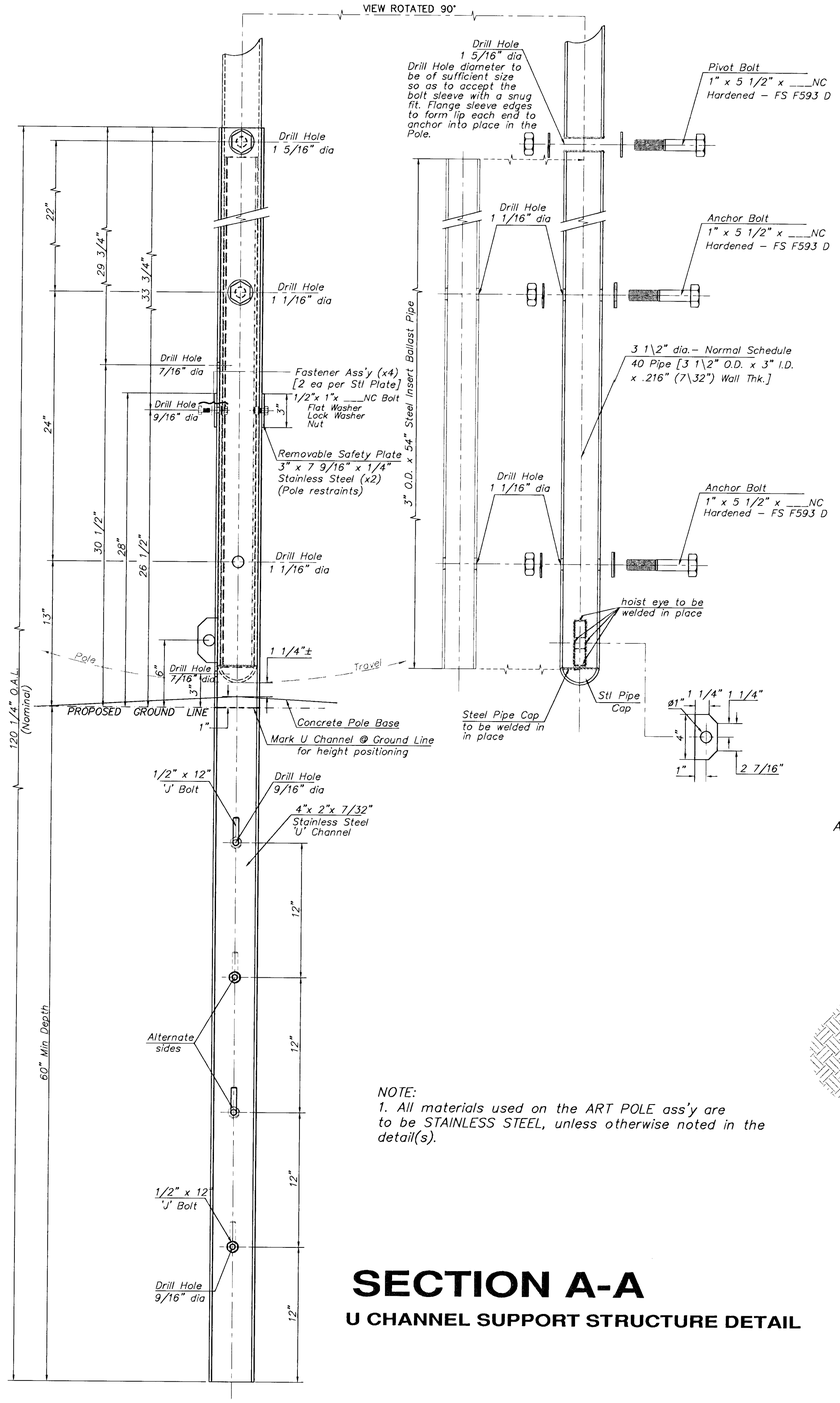


NOTE:
1. All materials used on the ART POLE ass'y are to be STAINLESS STEEL, unless otherwise noted in the detail(s).


SECTION A-A
U CHANNEL SUPPORT STRUCTURE DETAIL

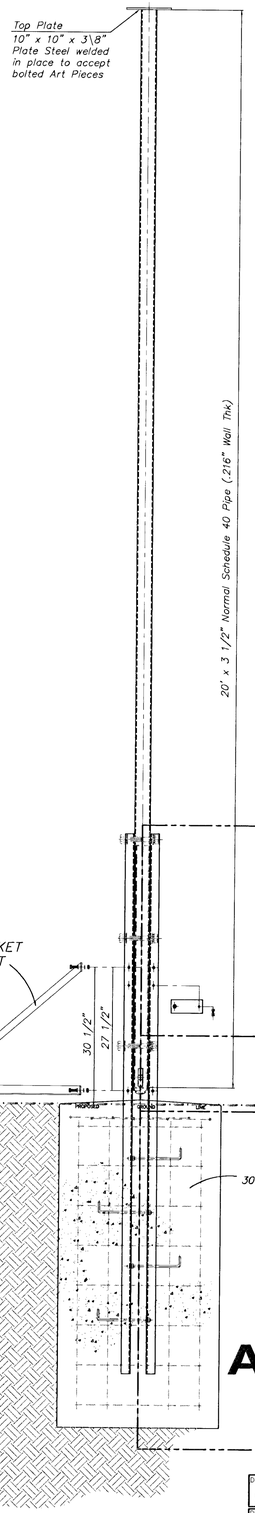


Art Pole

POLE TOP DETAIL

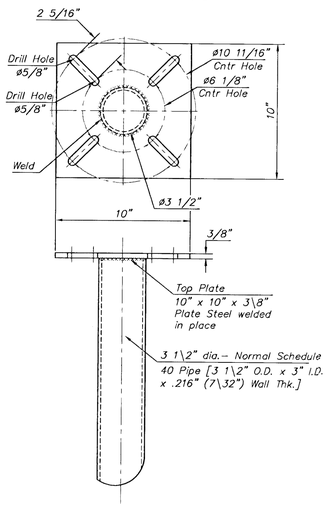

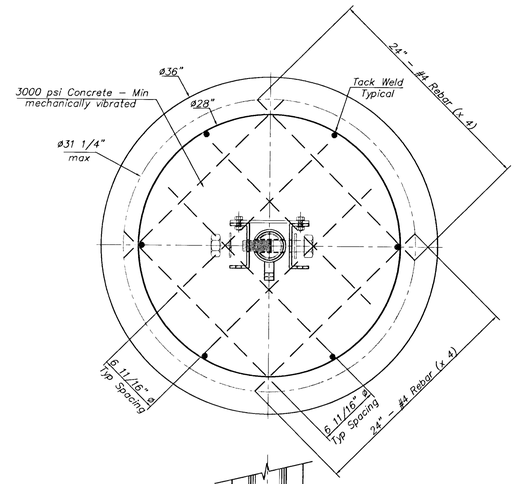

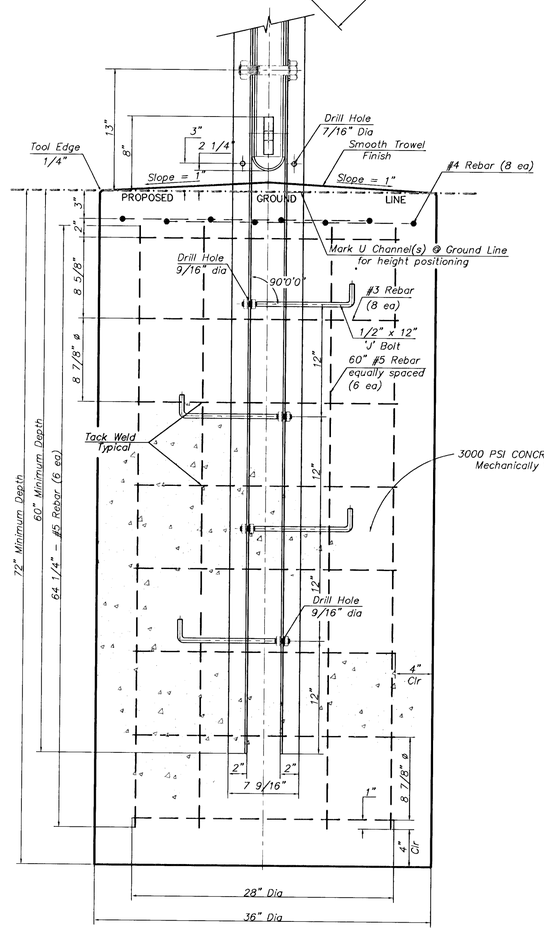

SECTION B-B
CONCRETE FOUNDATION \ REINFORCING DETAIL
VIEW ROTATED 90°



DESIGN: STAFF	DATE: AUG 00	CITY PROJECT NUMBER:	BAUGHMAN PROJECT NUMBER: 98-01-E965	CAPITAL IMPROVEMENT PROJECT ART POLE DETAILS CENTRAL AVE & ZOO BLVD INTERSECTION IMPROVEMENTS
DRAWN: STAFF	SCALE: NONE	APPROVED: JFB	DIRECTORY: F:\MCLNINT\LSCAPE SHEET NAME: ARTPOLE.DWG	BAUGHMAN COMPANY P. A. ENGINEERING, SURVEYING, & PLANNING 316–262–7271 • 315 ELLIS • WICHITA, KANSAS 67211

SHEET 7 OF 8