


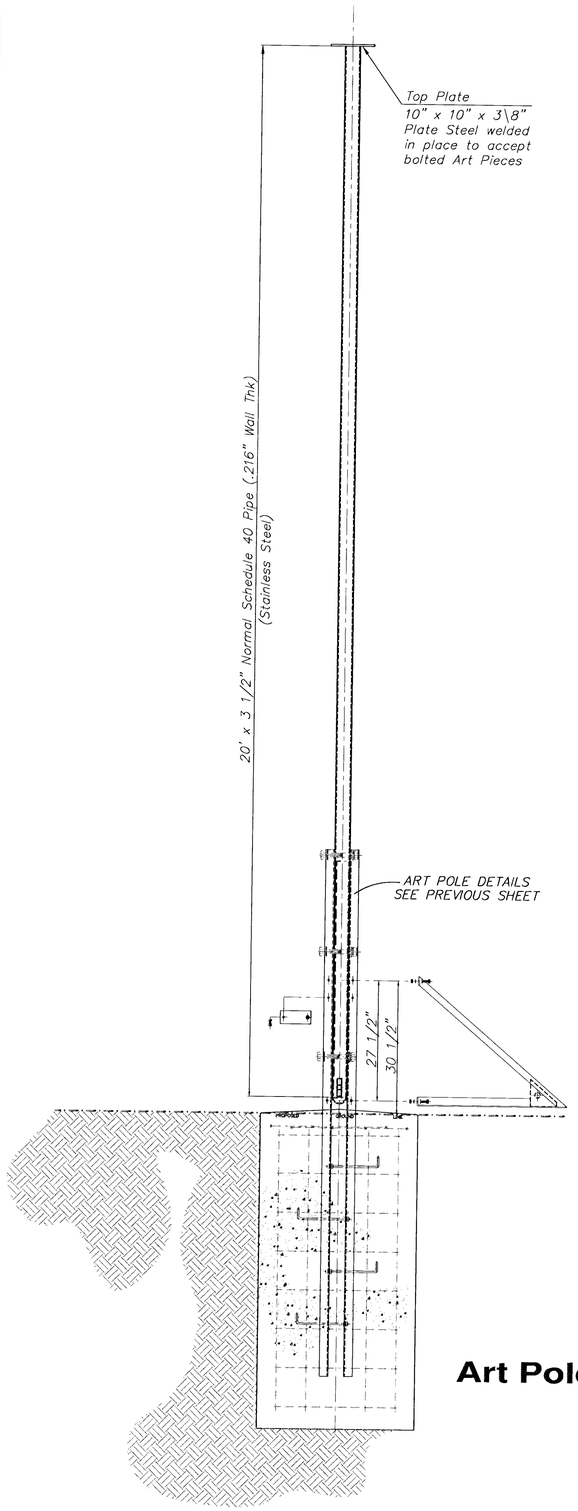


Art Pole

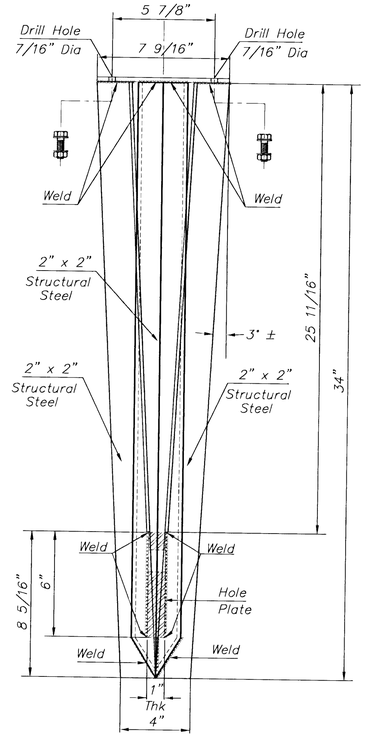

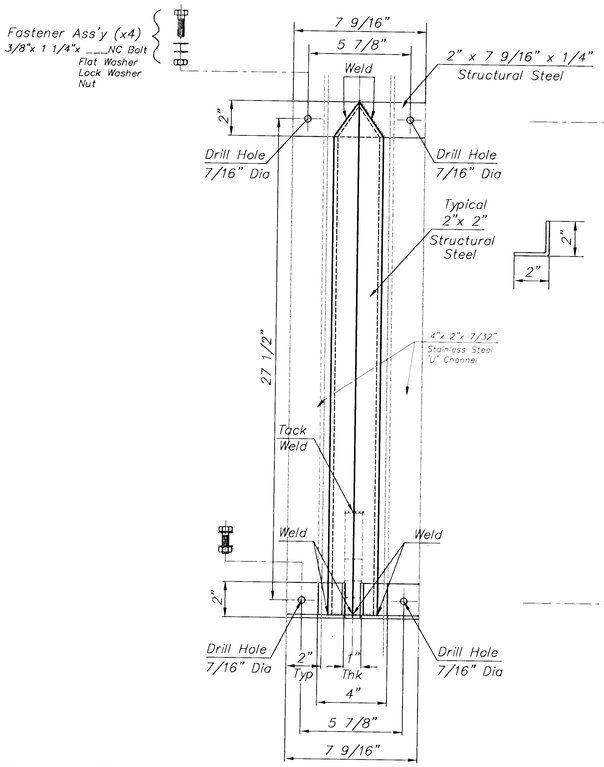

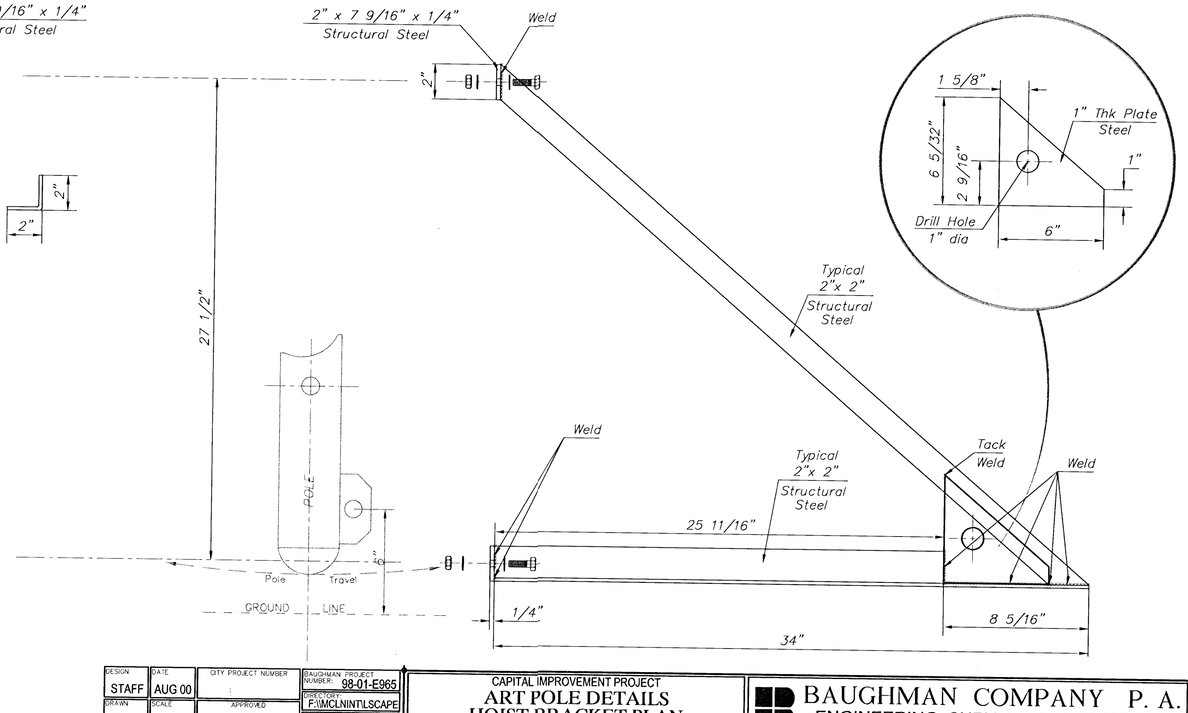

NOTE:

1. 2" x 2" Structural Steel (ANGLE IRON) Triangle to be bolted in place at the time the support structure is set in the concrete base so as to provide for horizontal and vertical positioning and leveling control of the pole support structure

REMOVABLE HOIST BRACKET DETAIL

DESIGN: STAFF	DATE: AUG 00	CITY PROJECT NUMBER:	BAUGHMAN PROJECT NUMBER: 98-01-E965
DRAWN: STAFF	SCALE: NONE	APPROVED: JFB	DIRECTORY: F:\MCL\INT\LSCAPE SHEET NAME: ARTPOL2.DWG

CAPITAL IMPROVEMENT PROJECT
ART POLE DETAILS
HOIST BRACKET PLAN
CENTRAL AVE & ZOO BLVD INTERSECTION IMPROVEMENTS

BAUGHMAN COMPANY P. A.
ENGINEERING, SURVEYING, & PLANNING
316-262-7271 • 315 ELLIS • WICHITA, KANSAS 67211

SHEET 8 OF 8

10-04-03-03