
HAWTHORNE THIRD ADDITION
STORM WATER SEWER PLANS
PROJECT NO. 472-84081

HAWTHORNE THIRD ADDITION

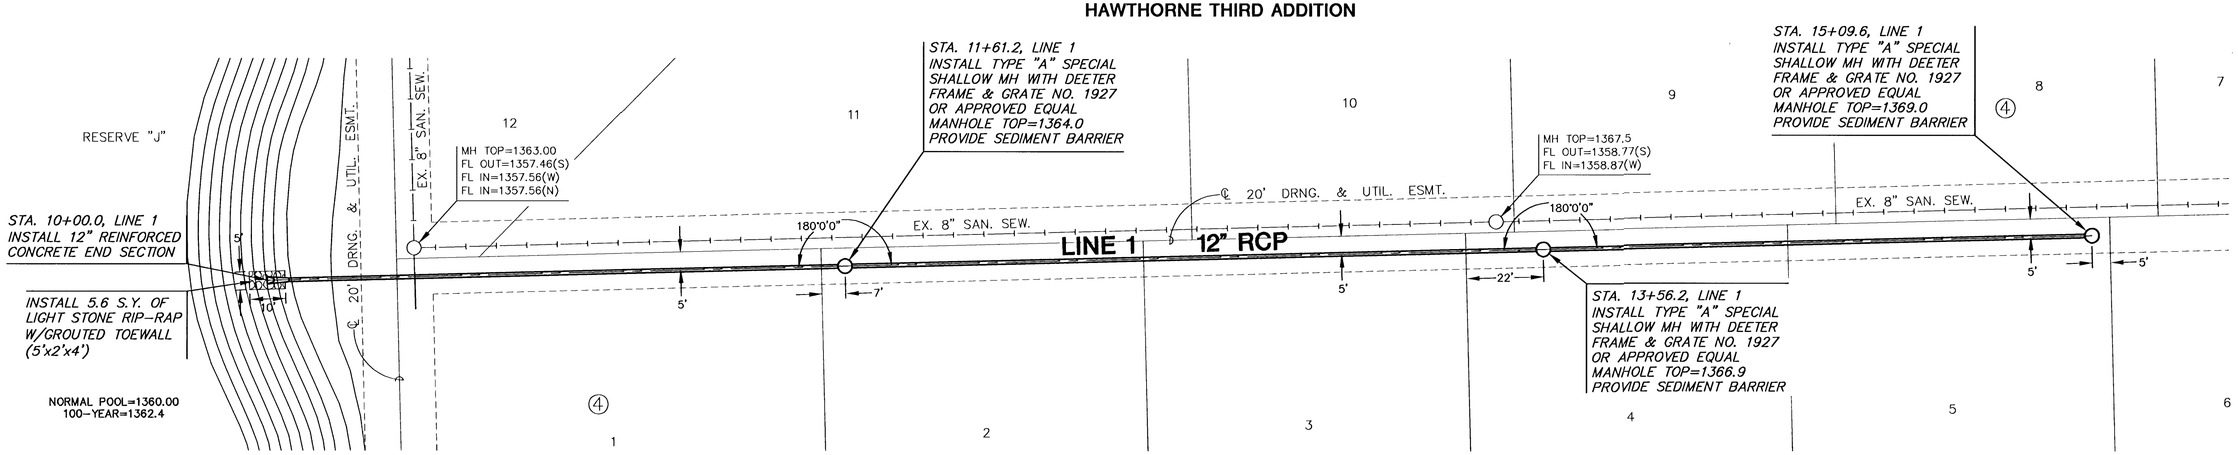

HAWTHORNE THIRD ADDITION

NOTE
RIPRAP SHALL BE INSTALLED ACCORDING TO STD SPEC WITH TOE WALLS ON ALL UNPROTECTED EDGES. THE TOE WALL SHOWN ON THE PLANS SHALL BE IN ADDITION TO THE STD SPEC.

PLAN LINE 1

SCALE: 1"=20'

SCALE: 1"=20'
20 10 0 20

PROFILE LINE 1

SCALE: HORIZ. 1"=20'
SCALE: VERT. 1"=5'

