
HAWTHORNE THIRD ADDITION
STORM WATER SEWER PLANS
PROJECT NO. 472-84081

HAWTHORNE THIRD ADDITION

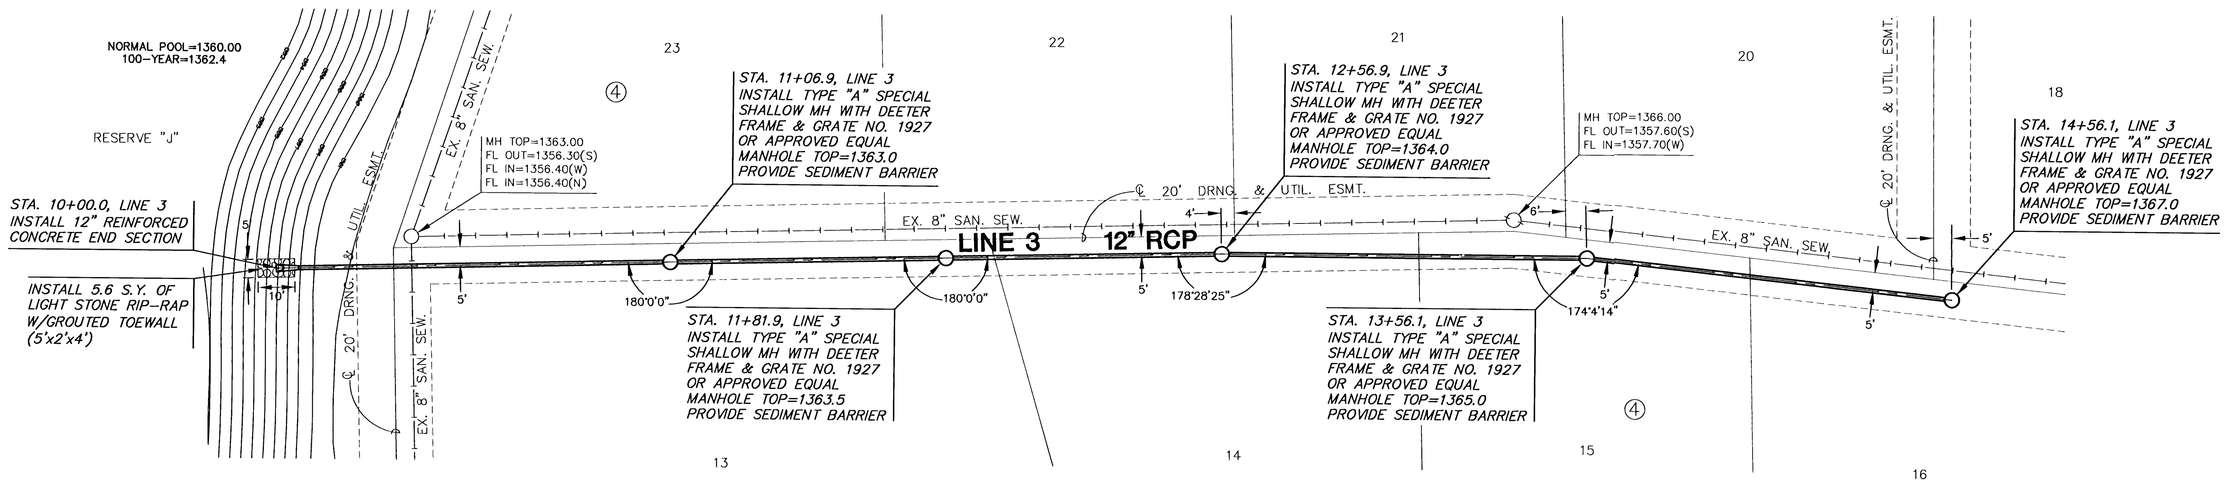

HAWTHORNE THIRD ADDITION

SCALE: 1"=20'

PLAN LINE 3

PROFILE LINE 3

SCALE: HORIZ. 1"=20'
SCALE: VERT. 1"=5'

