
FHWA REG. NO.	STATE	PROJECT NO.	YEAR	SHEET NUMBER	TOTAL SHEETS
7	KANSAS	87 N-0113-01	1999	40	59

3- Autumn Blaze Maple
Acer fremanii 'Autumn Blaze'

1- Chinese Pistache
Chinesis pistacia

SCALE: 1:500

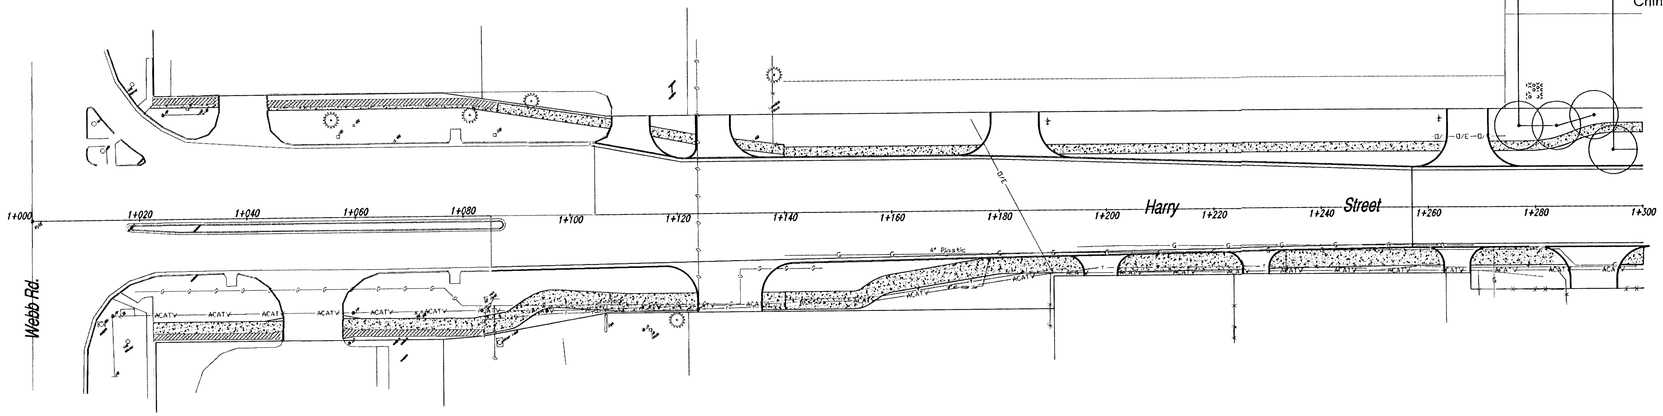

2- Northern Red Oak
Quercus borealis

3- Lacebark Elm
Ulmus parvifolia

3- Autumn Blaze Maple
Acer fremanii 'Autumn Blaze'

2- Chinese Pistache
Chinesis pistacia

3- Lacebark Elm
Ulmus parvifolia

4

3- Autumn Blaze Maple
Acer fremanii 'Autumn Blaze'

2- Northern Red Oak
Quercus borealis


3- Northern Red Oak
Quercus borealis

2- Lacebark Elm
Ulmus parvifolia

6- Autumn Blaze Maple
Acer fremanii 'Autumn Blaze'

3- Chinese Pistache
Chinesis pistacia

3- Northern Red Oak
Quercus borealis

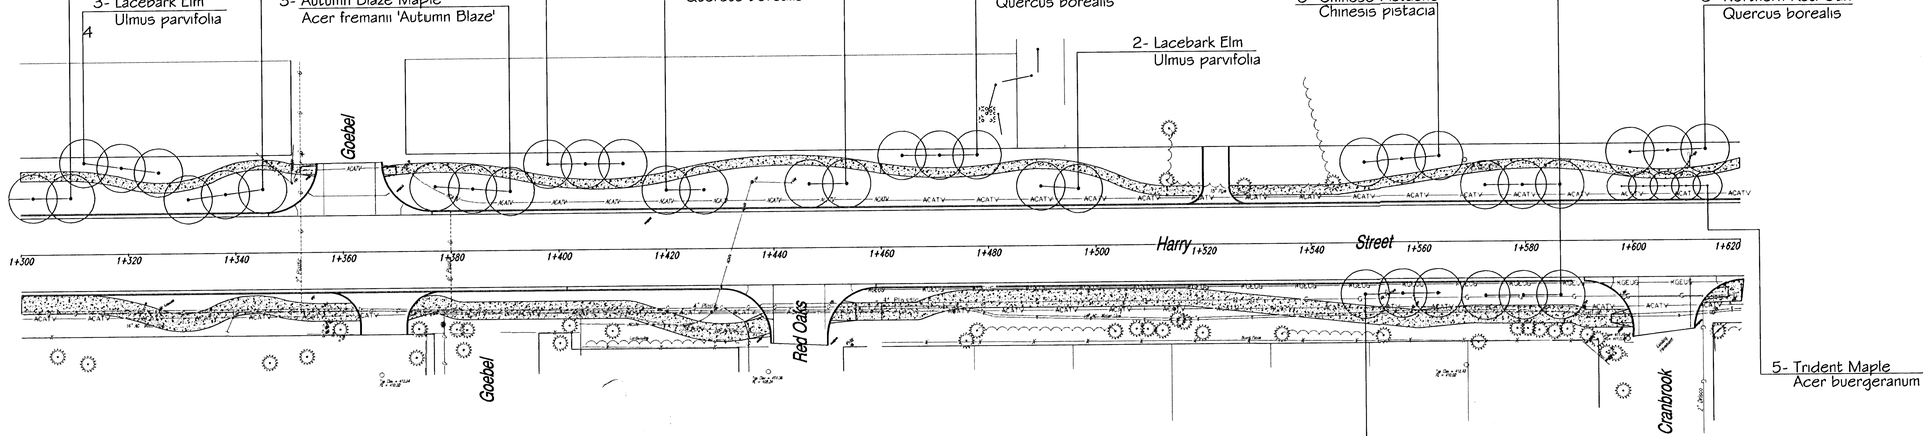

5- Trident Maple
Acer buergeranum

3- Chinese Pistache
Chinesis pistacia

HARRY – WEBB TO GREENWICH
LANDSCAPING PLAN

SCALE:	APPROVED:	DRAWN BY:
DATE:		CHECKED:
PROJECT NO. 472-83091	OCA 706771	SHEET NO.: 40

MUNICIPAL ENGINEERS, P.A.
254-LAURA, SUITE 201, WICHITA, KANSAS 67211
316-262-3842 (TEL.)
316-262-8634 (FAX)

C:\SC14\Work2\harry\landscape\sht1.dwg Tue Mar 30 15:11:49 1999