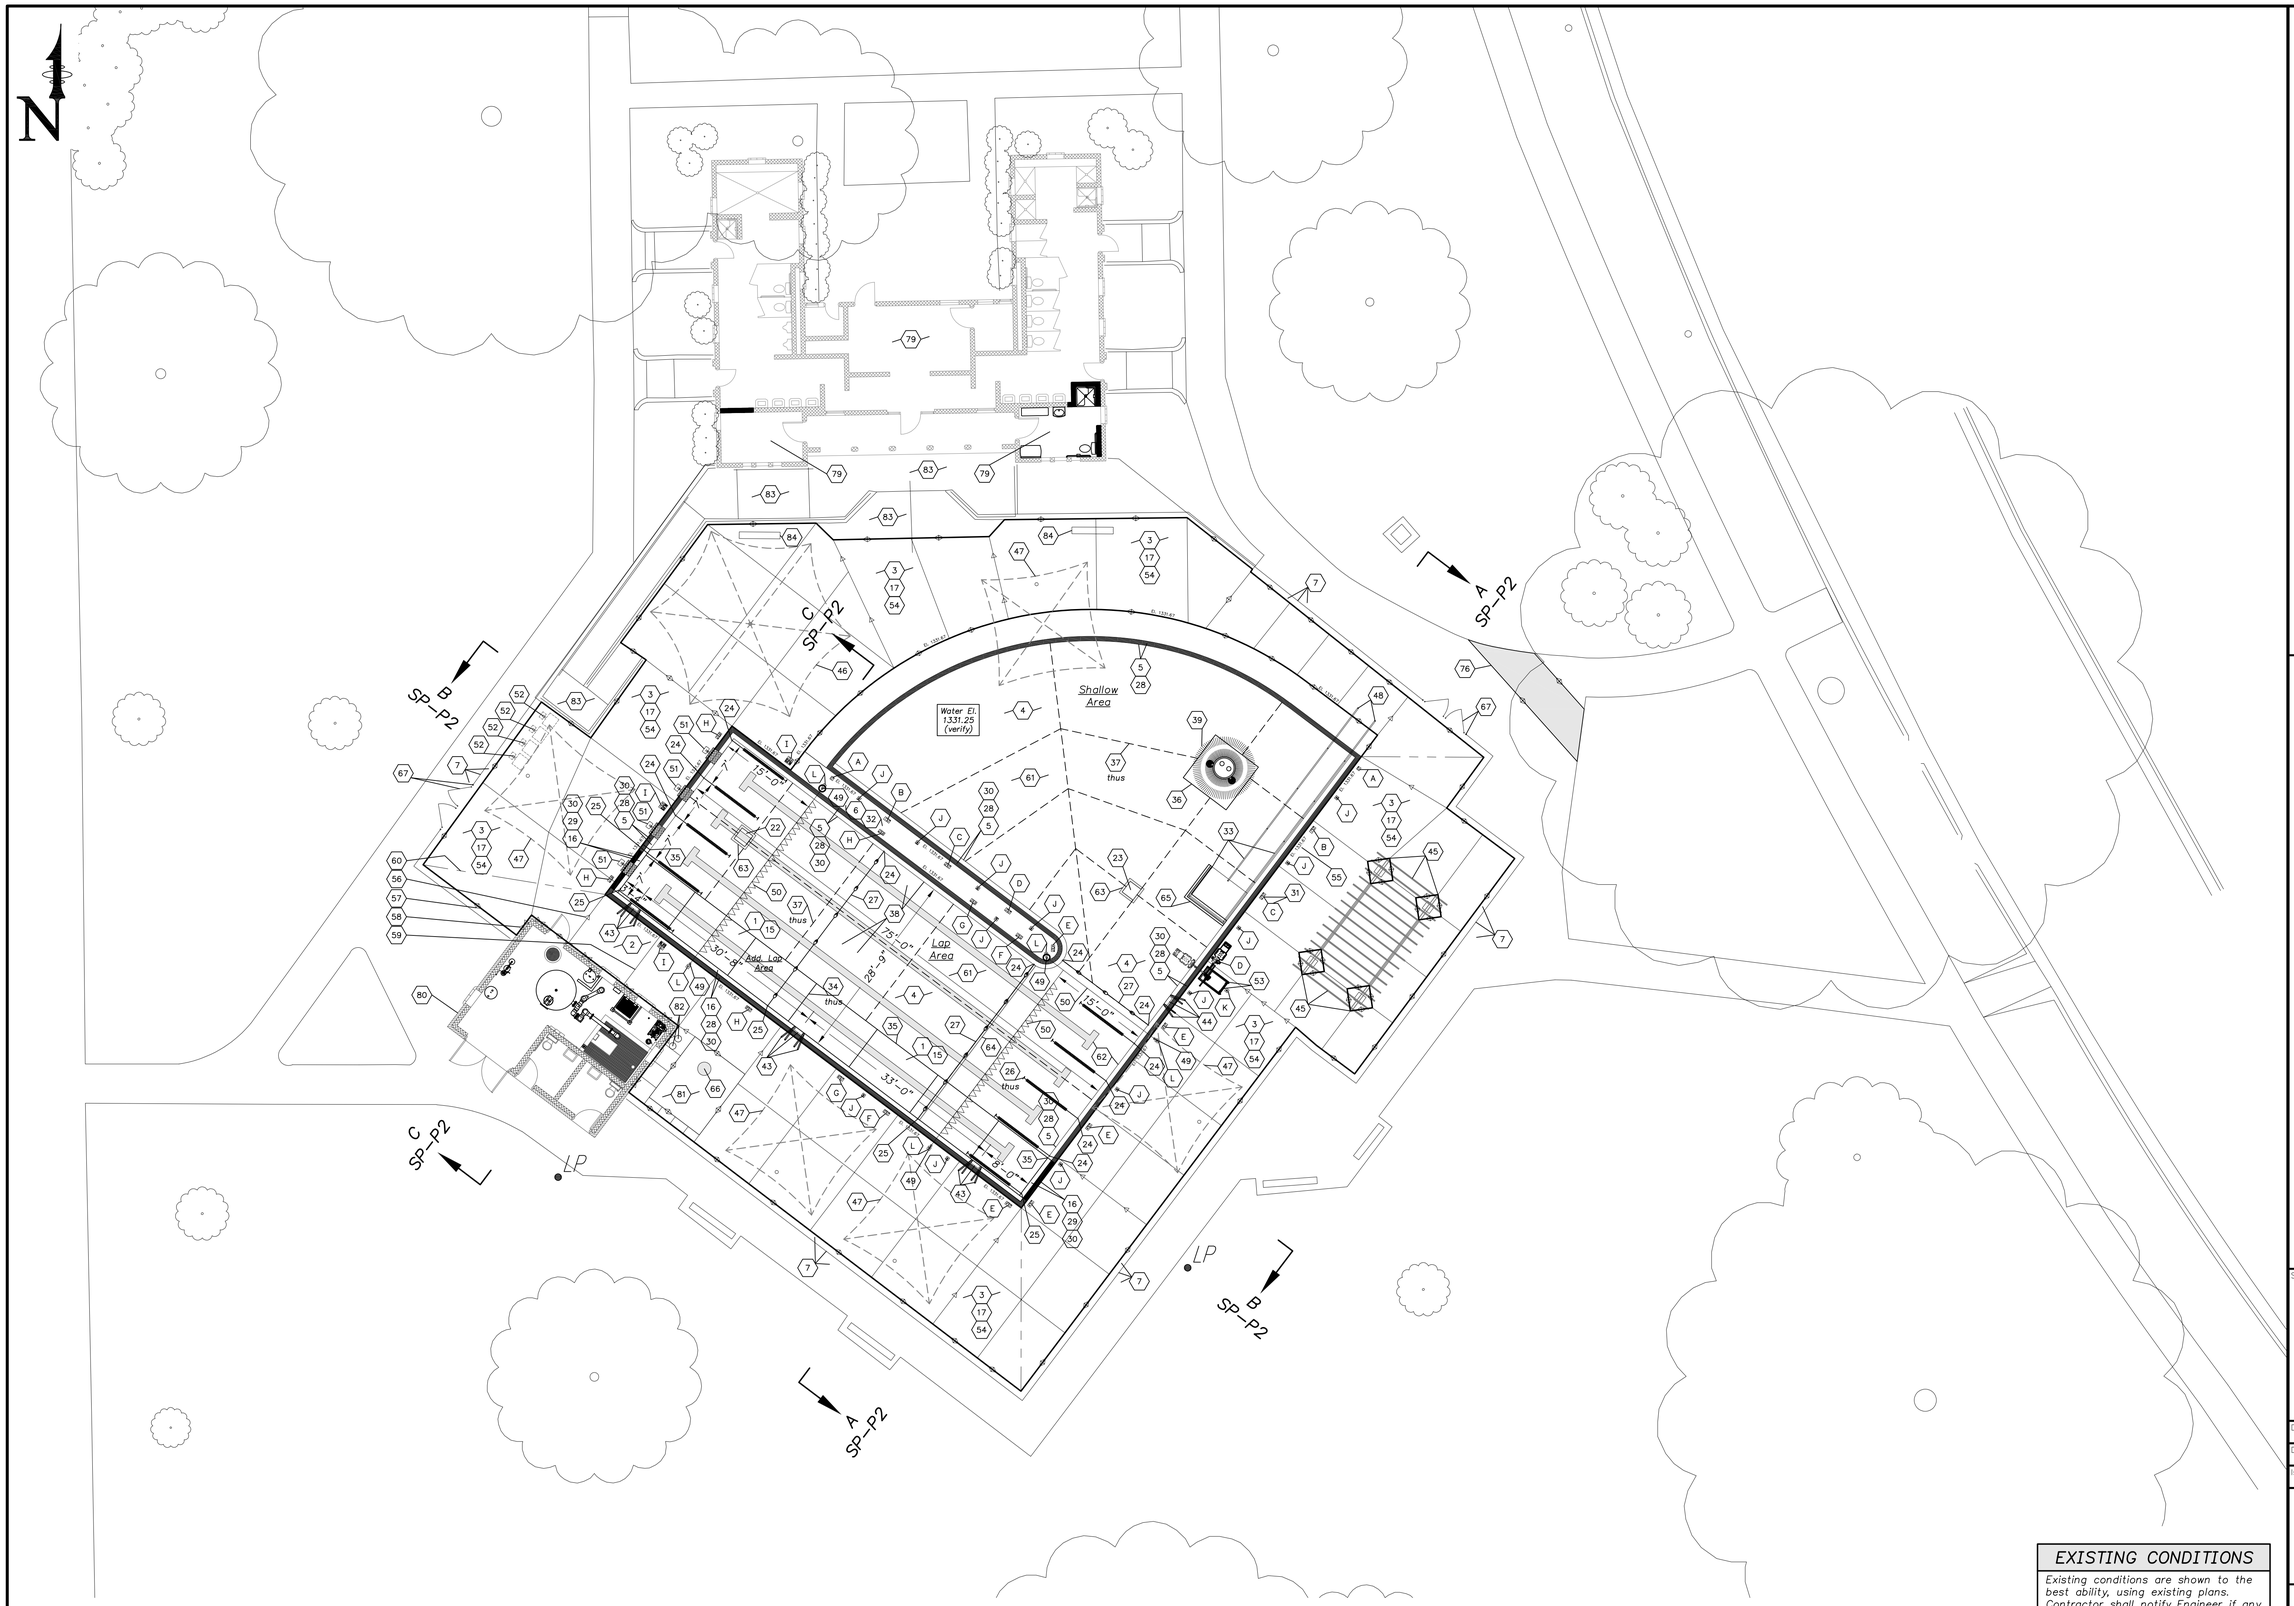

0 4' 8' 16' 32'
3/32" = 1'-0"

A POOL PLAN
Scale: 3/32"=1'-0"

EXISTING CONDITIONS

Existing conditions are shown to the best ability, using existing plans. Contractor shall notify Engineer if any discrepancies are discovered.

waters edge AQUATIC DESIGN
11205 W. 79th St.
Lenexa, KS 66214
t. 913.438.4338
www.WeDesignPools.com
Kansas STATE CERTIFICATE OF AUTHORITY #E-990

PEC

landworks STUDIO

ARCHITECTURAL URBAN PRAIRIE COLLABORATIVE, P.C.

H&B HOSS & BROWN ENGINEERS

WICHITA, KANSAS
Pool Improvements
COLLEGE HILL PARK

CITY OF WICHITA

Seal:
JEFF A. BARTLEY LICENSED 15116 KANSAS PROFESSIONAL ENGINEER

Jeff Bartley–ENGINEER
LICENSE #15116

Date: 09-27-21	Job #: 18-512
Drawn: SRS	Checked: JAB
Issue: CONSTRUCTION DOCUMENTS	

POOL PLAN

SP-P1

Water's Edge Aquatic Design © 2021