
FOX RIDGE ADDITION
PHASE 13, PART 1 PAVING PLANS
CROSS SECTIONS

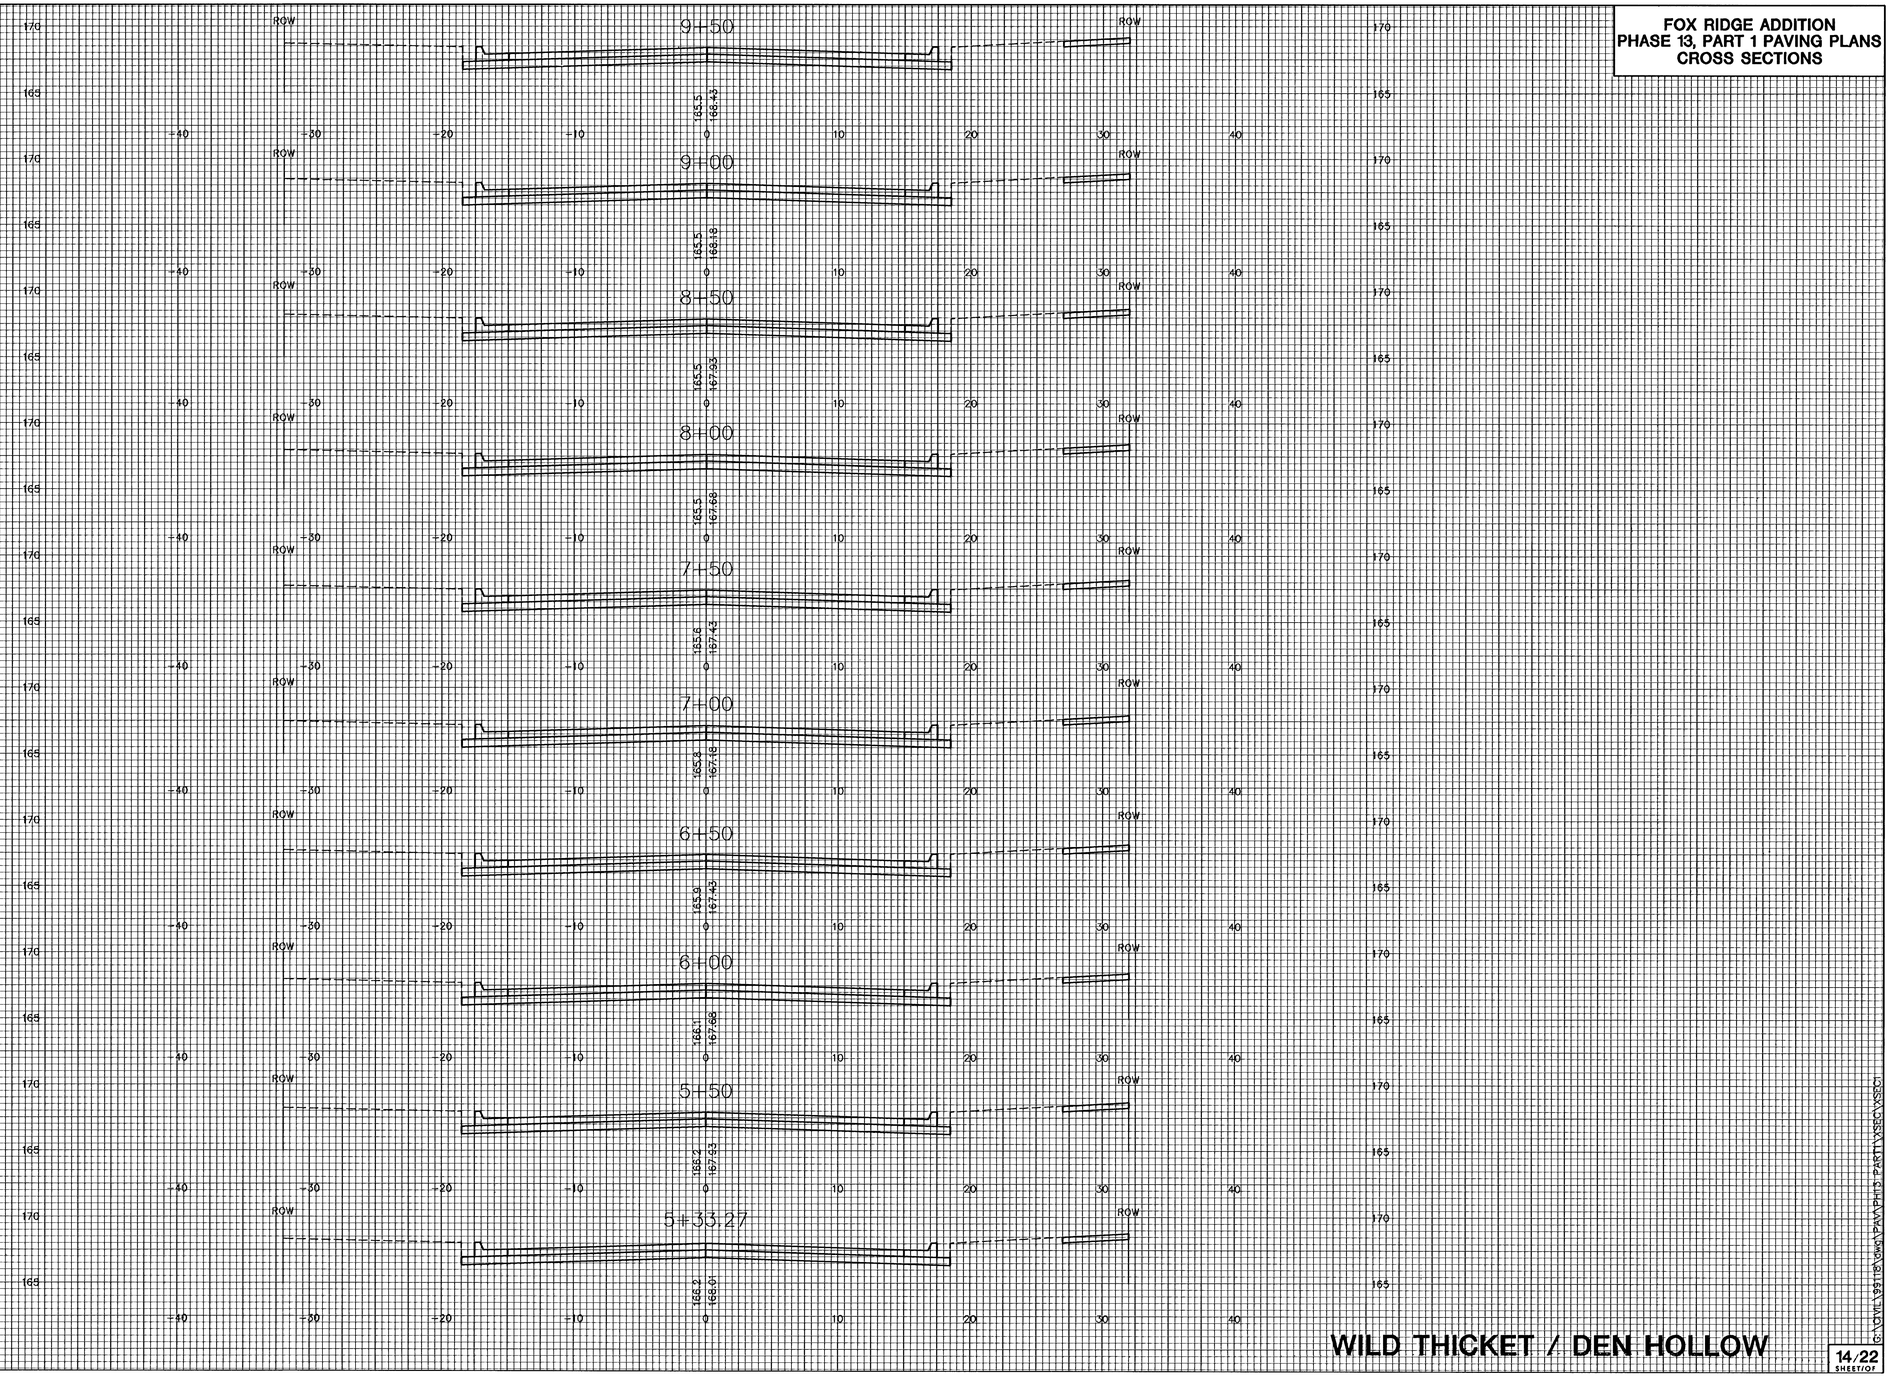

WILD THICKET / DEN HOLLOW

C:\DWL\69118\dwg\PAVPHT3 PART1\XSECS\XSEC1