
FAWN GROVE

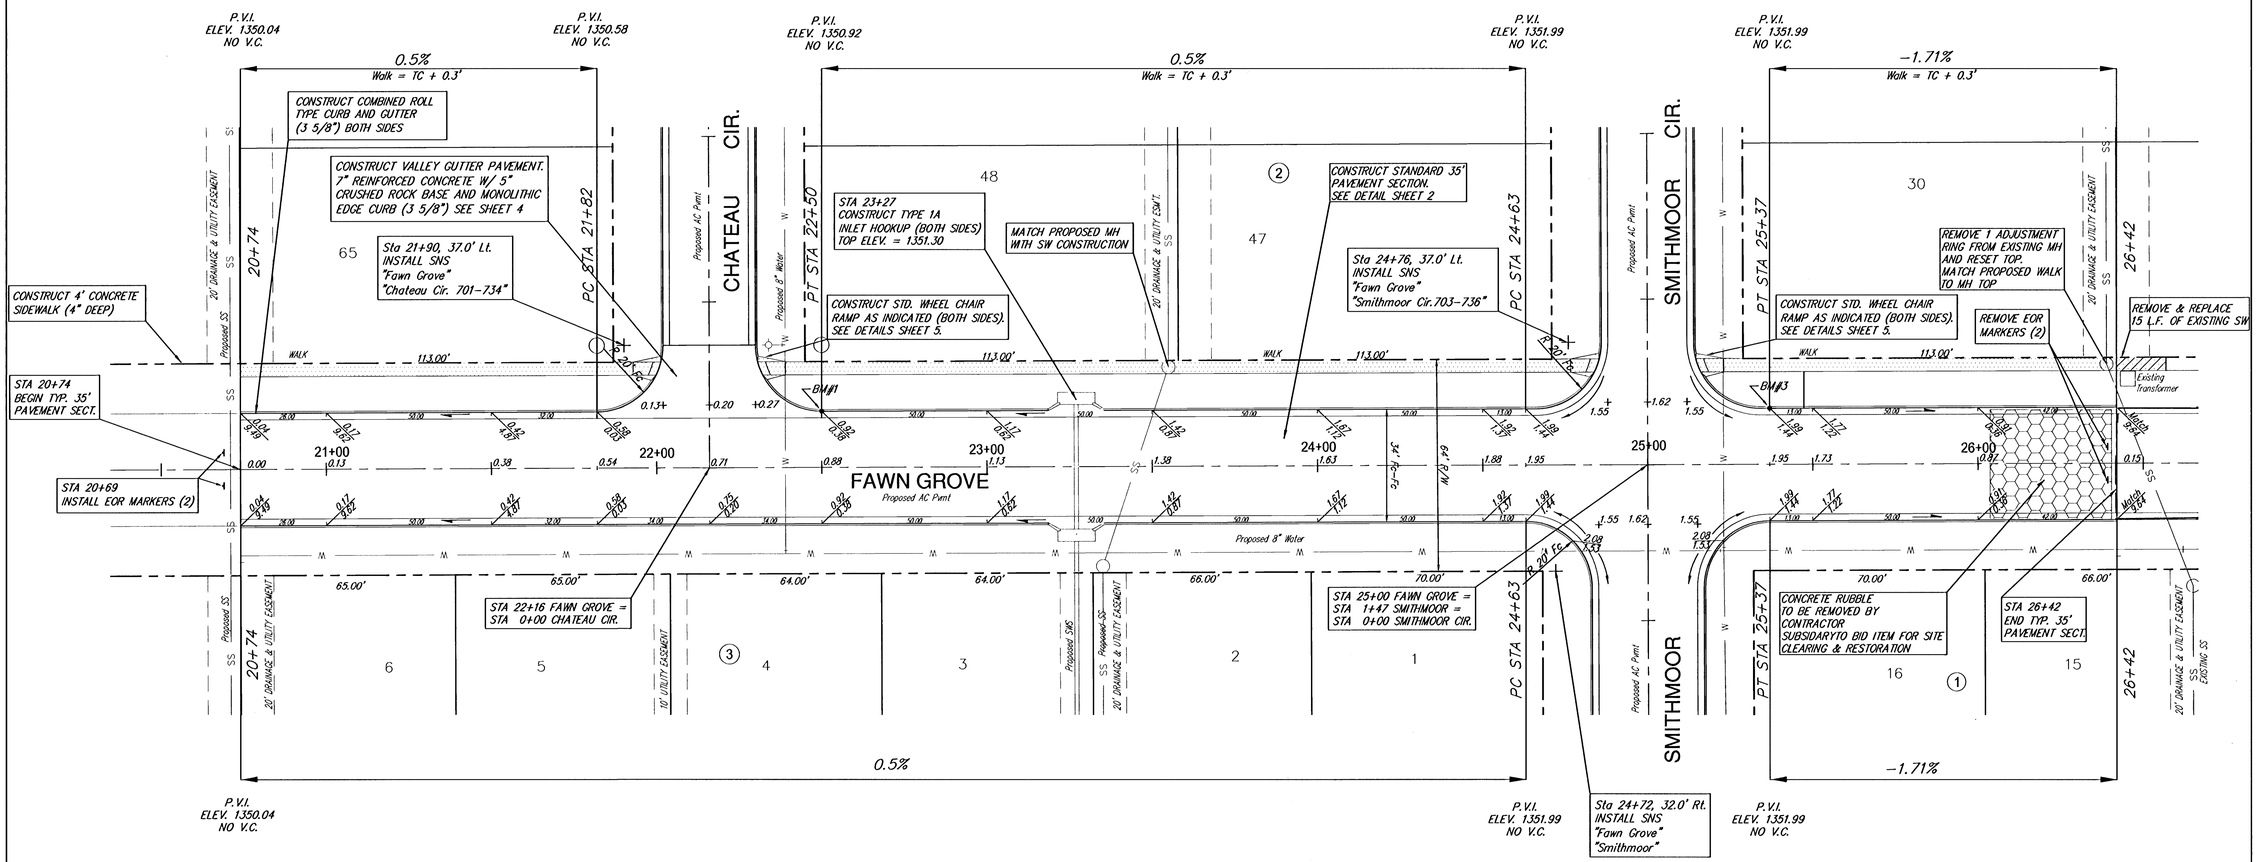

Subdivision Bench Marks

No.	Street and Station	From CL	Description	Elevation
1	Fawn Grove, Sta. 22+50	17.0' Lt.	S.E. End of Curb Return Intersection of Fawn Grove and Chateau Cir.	
3	Fawn Grove, Sta. 25+37	17.0' Lt.	S.E. End of Curb Return Intersection of Fawn Grove and Smithmoor Cir.	

SCALE 1" = 20'
IRON = ●

FAWN GROVE AT SUNSET LAKES
Fawn Grove
WICHITA, KANSAS

Ruggles & Bohm, P.A.
Engineering, Surveying, Land Planning
924 North Main
Wichita, Kansas 67203
www.rbkansas.com
(316) 264-8008
(316) 264-4621 fax
E-mail: info@rbkansas.com

DRAWING FILE: paving [FAWN GROVE]
PROJECT NUMBER: 472-84285
DESIGN: EG
DRAWN: RLS
REVIEW:
UTILITY:
DATE: Oct. 17, 2005
RB JOB: 27882
SHEET 7 OF 32