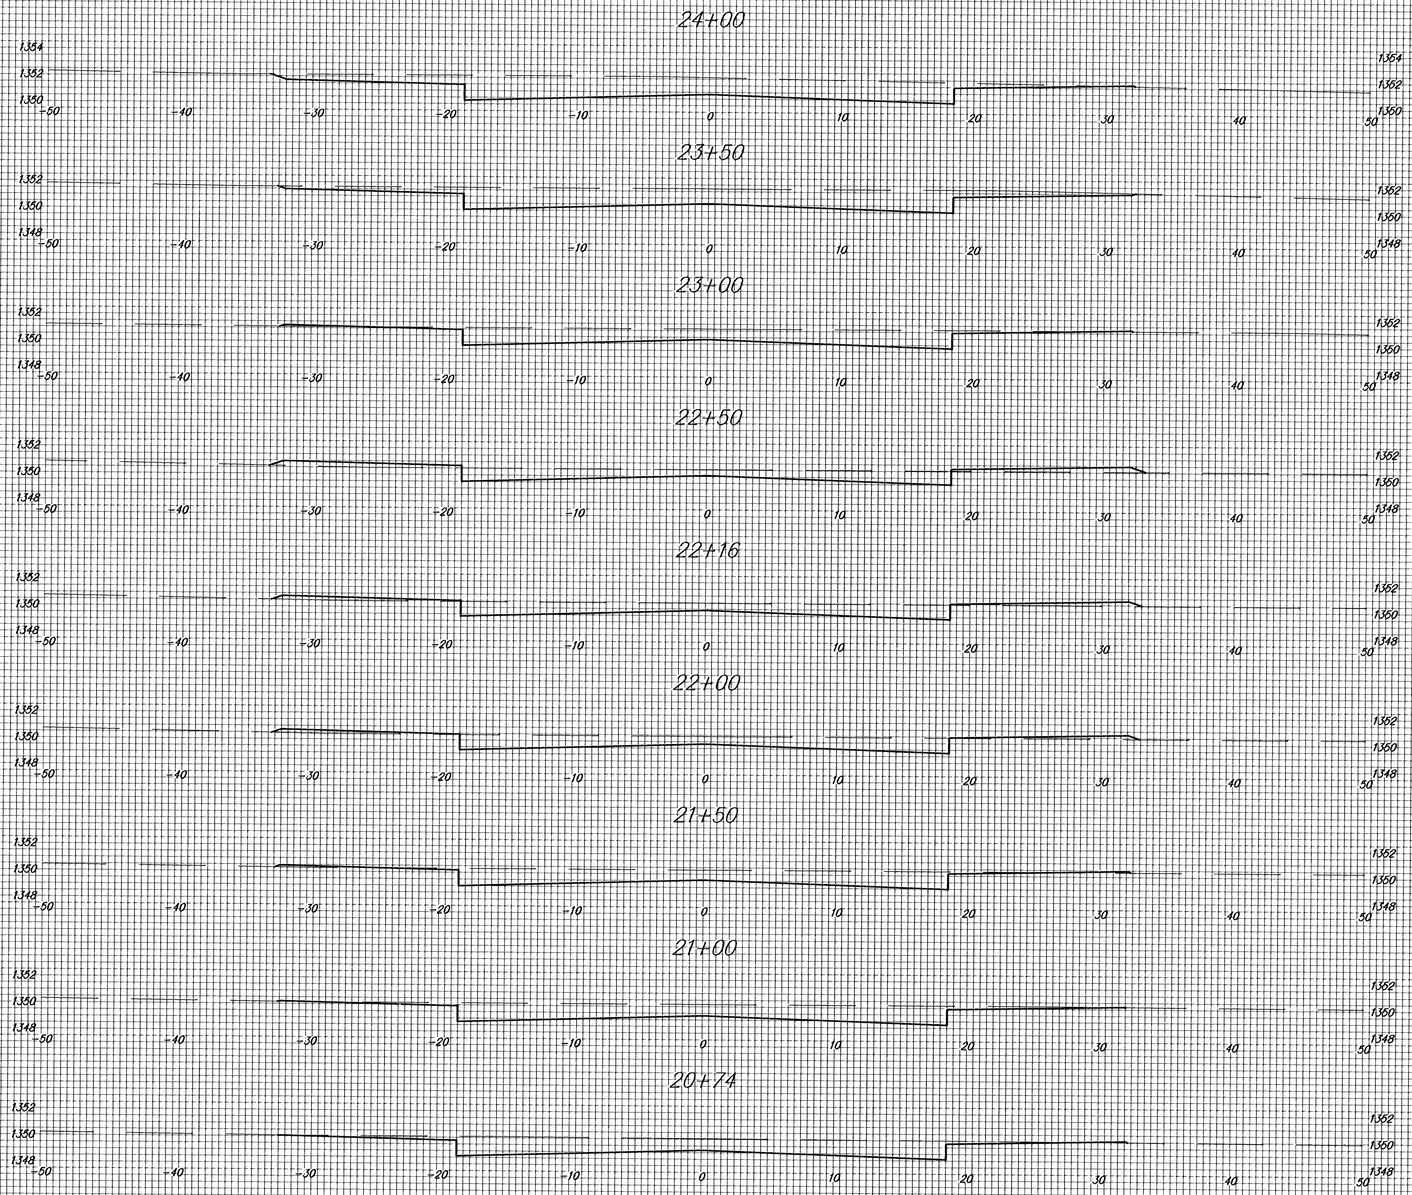


Fawn Grove Addition

Paving Improvements

Fawn Grove Sta. 20+74 to 24+00