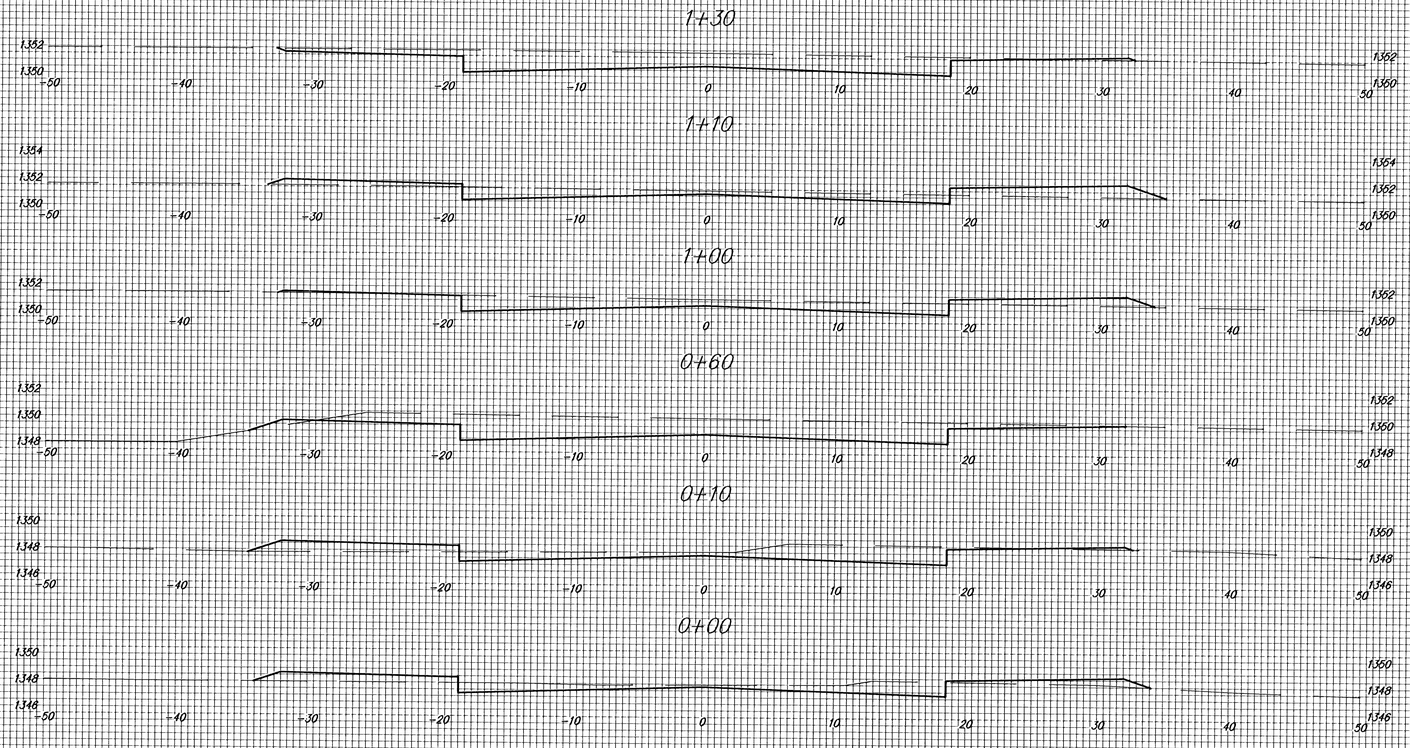


Fawn Grove Addition

Paving Improvements

Smithmoor Sta. 0+00 to 1+30