


BENCHMARK:
BM #1: "□" Cut in middle of N headwall of RCBC on 21st St. North. 1004.3' W & 22.1' N of SE Cor., SE1/4, Sec. 2, T-27-S, R-2-E.
Elev. = 173.23 City Datum

BM #2: "□" Cut at the SE corner of the intersection of Castle Rock & Castle Rock Ct., Krug North Addition.
Elev. = 183.50 City Datum

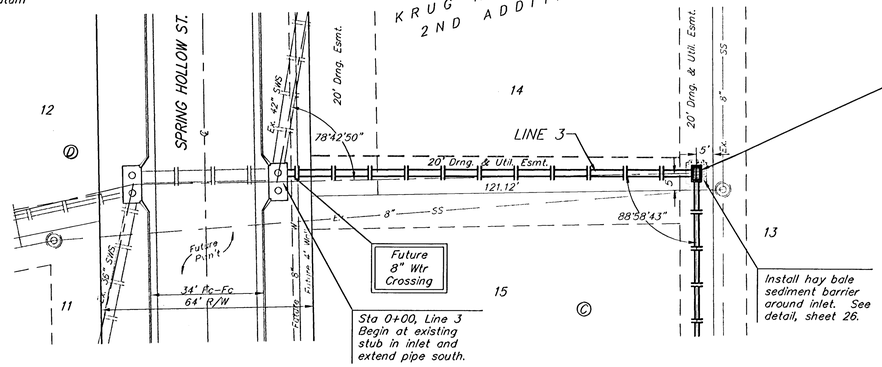

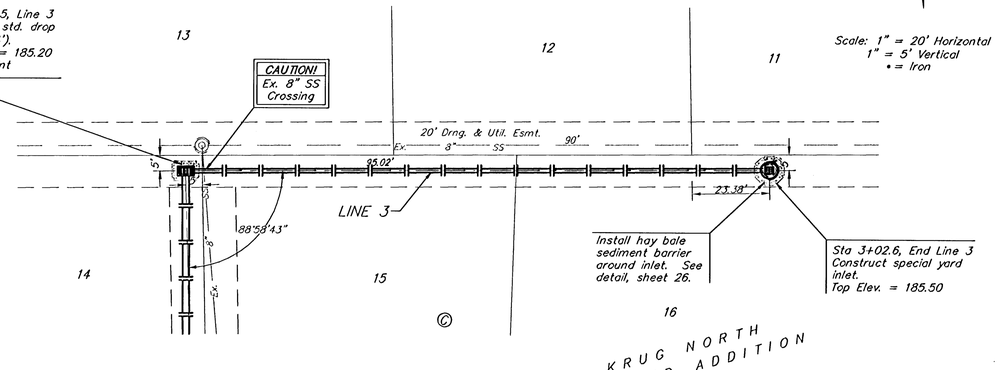

Scale: 1" = 20' Horizontal
1" = 5' Vertical
• = Iron

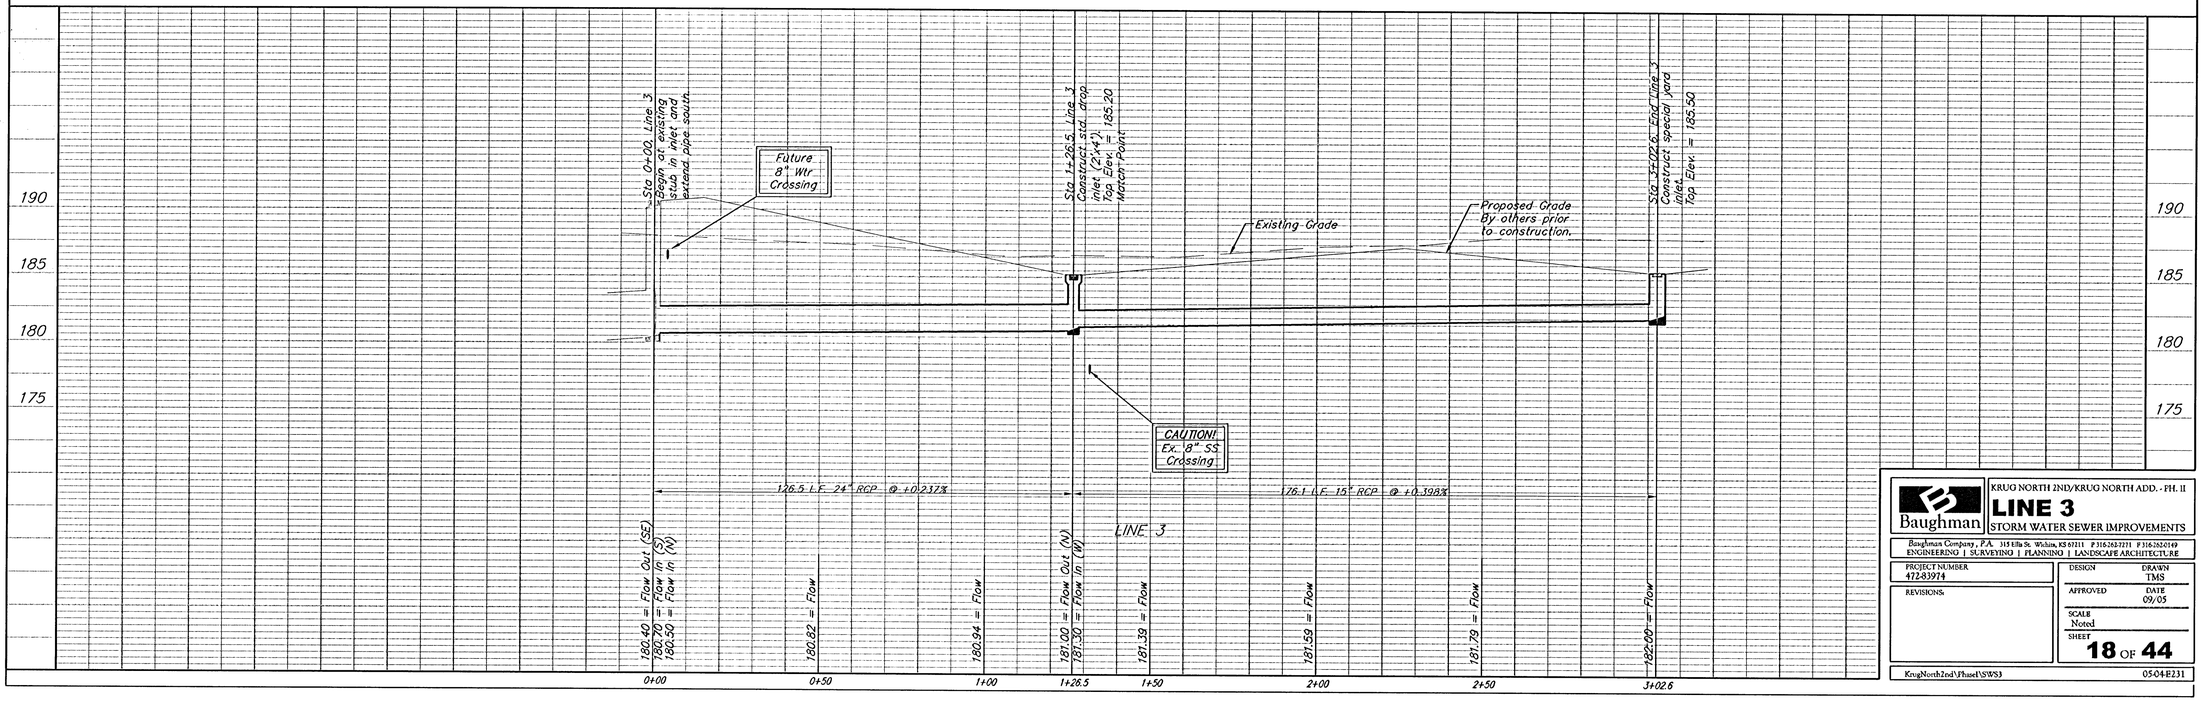

Baughman

KRUG NORTH 2ND/KRUG NORTH ADD. - PH. II

LINE 3
STORM WATER SEWER IMPROVEMENTS

Baughman Company, P.A. 315 Ella St. Wichita, KS 67211 P 3162622721 F 3162622149
ENGINEERING | SURVEYING | PLANNING | LANDSCAPE ARCHITECTURE

PROJECT NUMBER	DESIGN	DRAWN
472-83974		TMS
REVISIONS:	APPROVED	DATE
		09/05
	SCALE	
	Noted	
	SHEET	
	18 OF 44	

KrugNorth2nd\Phase1\SWS3 05-04-E231