BENCHMARKS:
BM #1: "□" Cut in face of curb inlet near SE corner of Lot 30, Block C, Gray's 5th Add.
Elev. = 1297.86 NAVD88

BM #2: "□" Cut in top of curb on east side of Flora, ±10' north of south property line of Gray's 5th Add.
Elev. = 1302.40 NAVD88

BM #4: "□" Cut in top of curb on east side of Flora, adjacent to common lot line of Lots 3&4, Block C, Gray's 5th Add.
Elev. = 1305.32 NAVD88

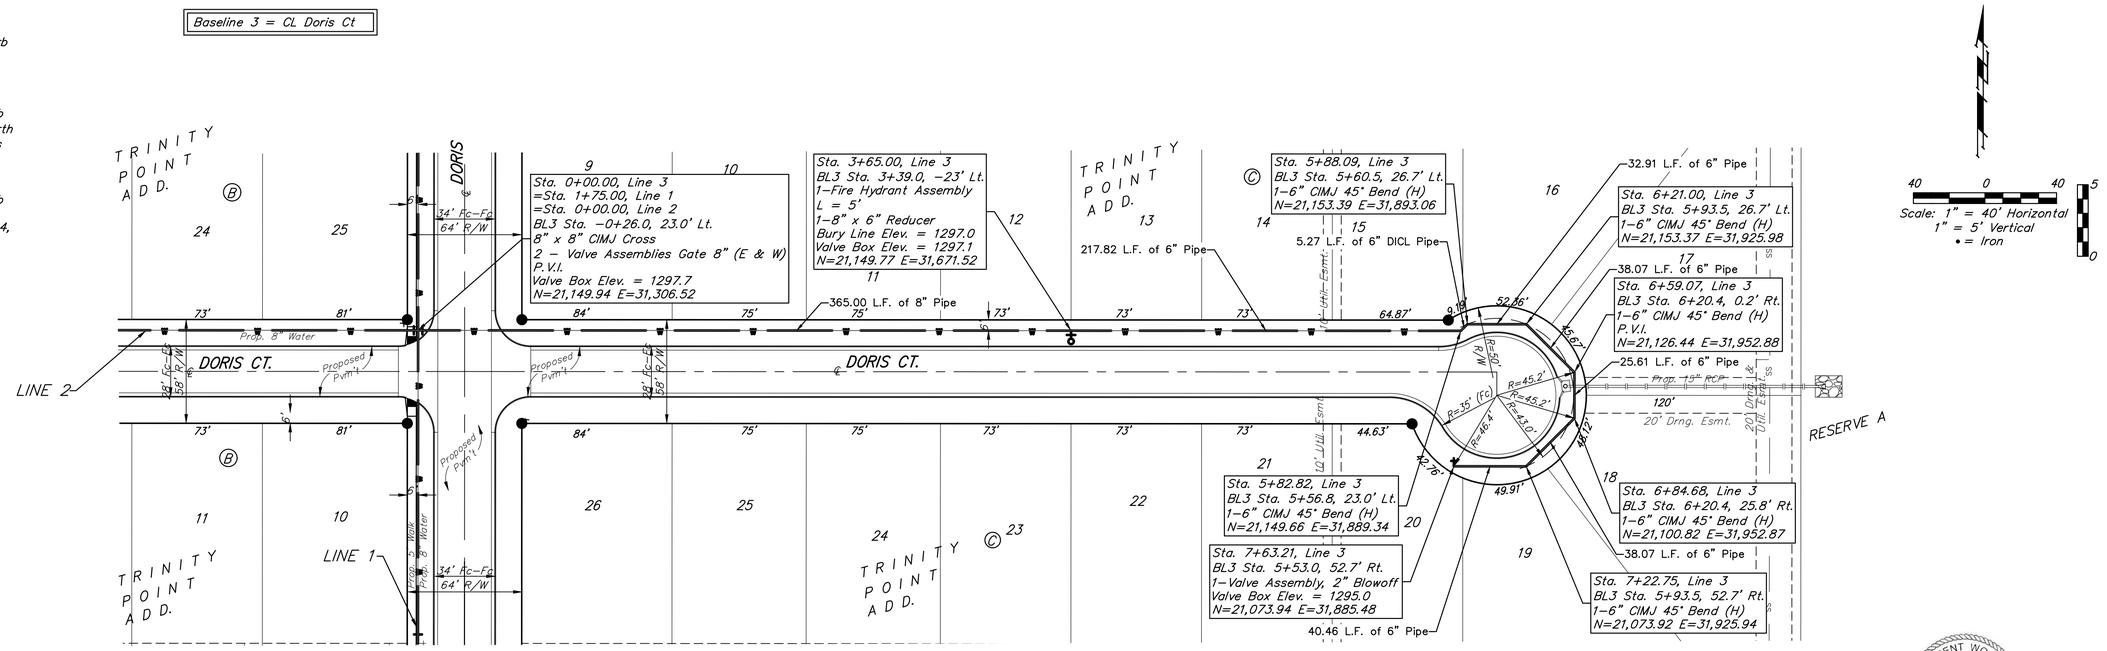

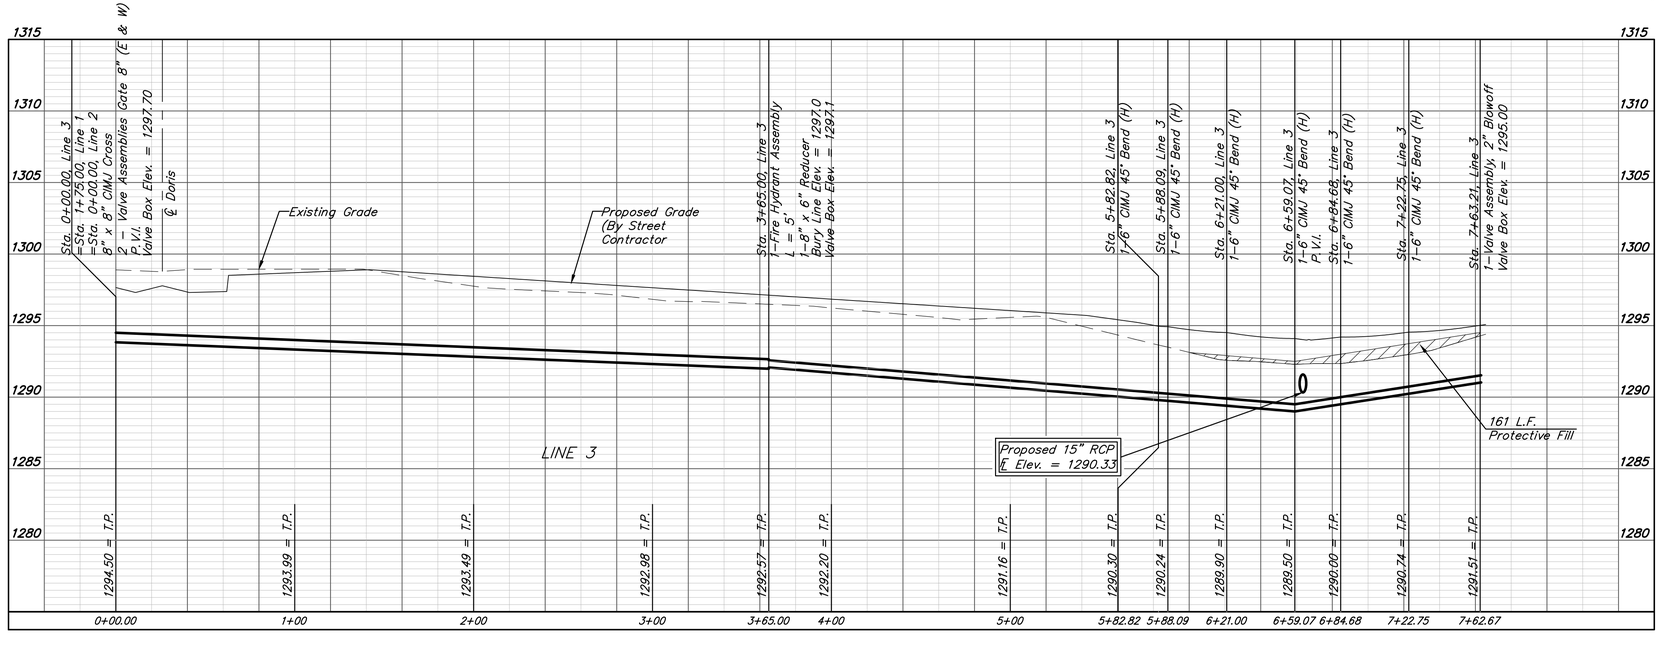

BRENT WOOTEN
LICENSED
8470
07/05/2022
KANSAS
PROFESSIONAL ENGINEER

Baughman Company, P.A.
315 Ellis St. Wichita, KS 67211 P 316.262.0249 F 316.262.0271
Contact: BRENT WOOTEN LICENSED KANSAS PROFESSIONAL ENGINEER
Email: BRENTW@BAUGHMANCO.COM
File: WTR.dwg

TRINITY POINT ADDITION-PHASE II
LINE 3
WATER DISTRIBUTION SYSTEM

KANSANS