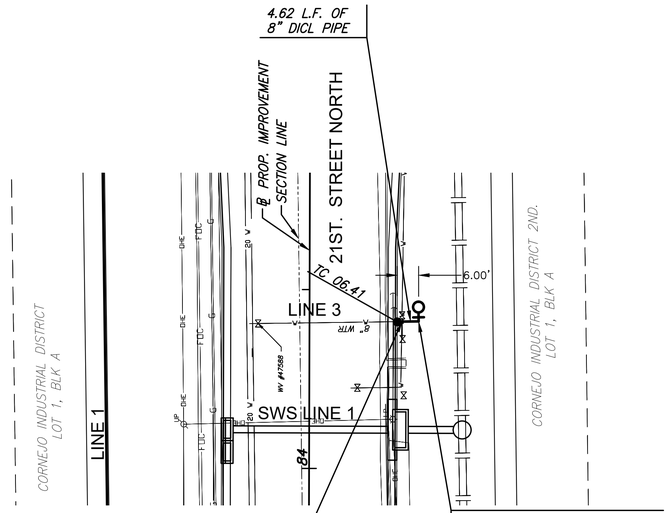

PLAN LINE 3 PH. 1

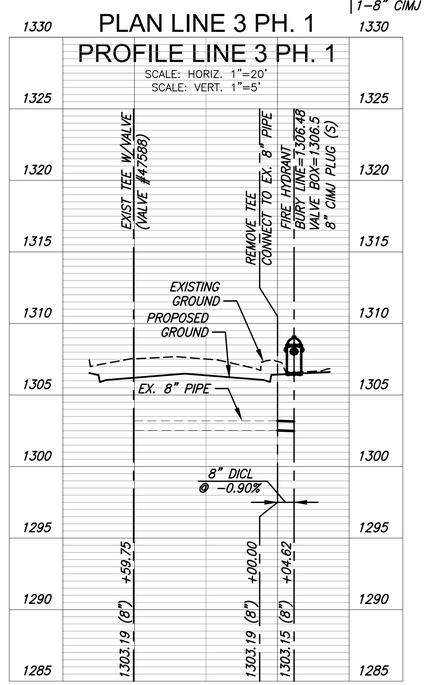

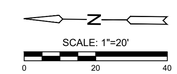

REMOVAL NOTE:

SEE SHEET 38 FOR ADDITIONAL
PIPE/STRUCTURE REMOVALS.

10

MKEC
Wichita, KS • 316-684-9600

STREET IMPROVEMENTS FOR

21ST STREET - MOSLEY TO I-135

PHASE 1

©2022
MKEC Engineering
All Rights Reserved
www.mkec.com
These drawings and their contents, including, but not limited to, all concepts, designs, & ideas are the exclusive property of MKEC Engineering (MKEC), and may not be used or reproduced in any way without the express consent of MKEC

WATER LINE
PLAN & PROFILE
LINE 3

PROJECT NO.	472-2021-085733
DATE	12/28/2022
SCALE	1"=20'

DESIGNED	DRAWN	CHECKED
SLF	DM	JRA

NO.	REVISION	DATE

SHEET NO.

41 OF 92

Sh. No. 41

PLOTTED: Wednesday, December 28, 2022 @ 11:05AM
J:\PROJECTS\2021210101045S_COW_21ST STREET FROM MOSLEY TO I-135\02 210445S CAD\SHTS\05 CIVIL\WTR\210445 WTR P1 PP 8.DWG