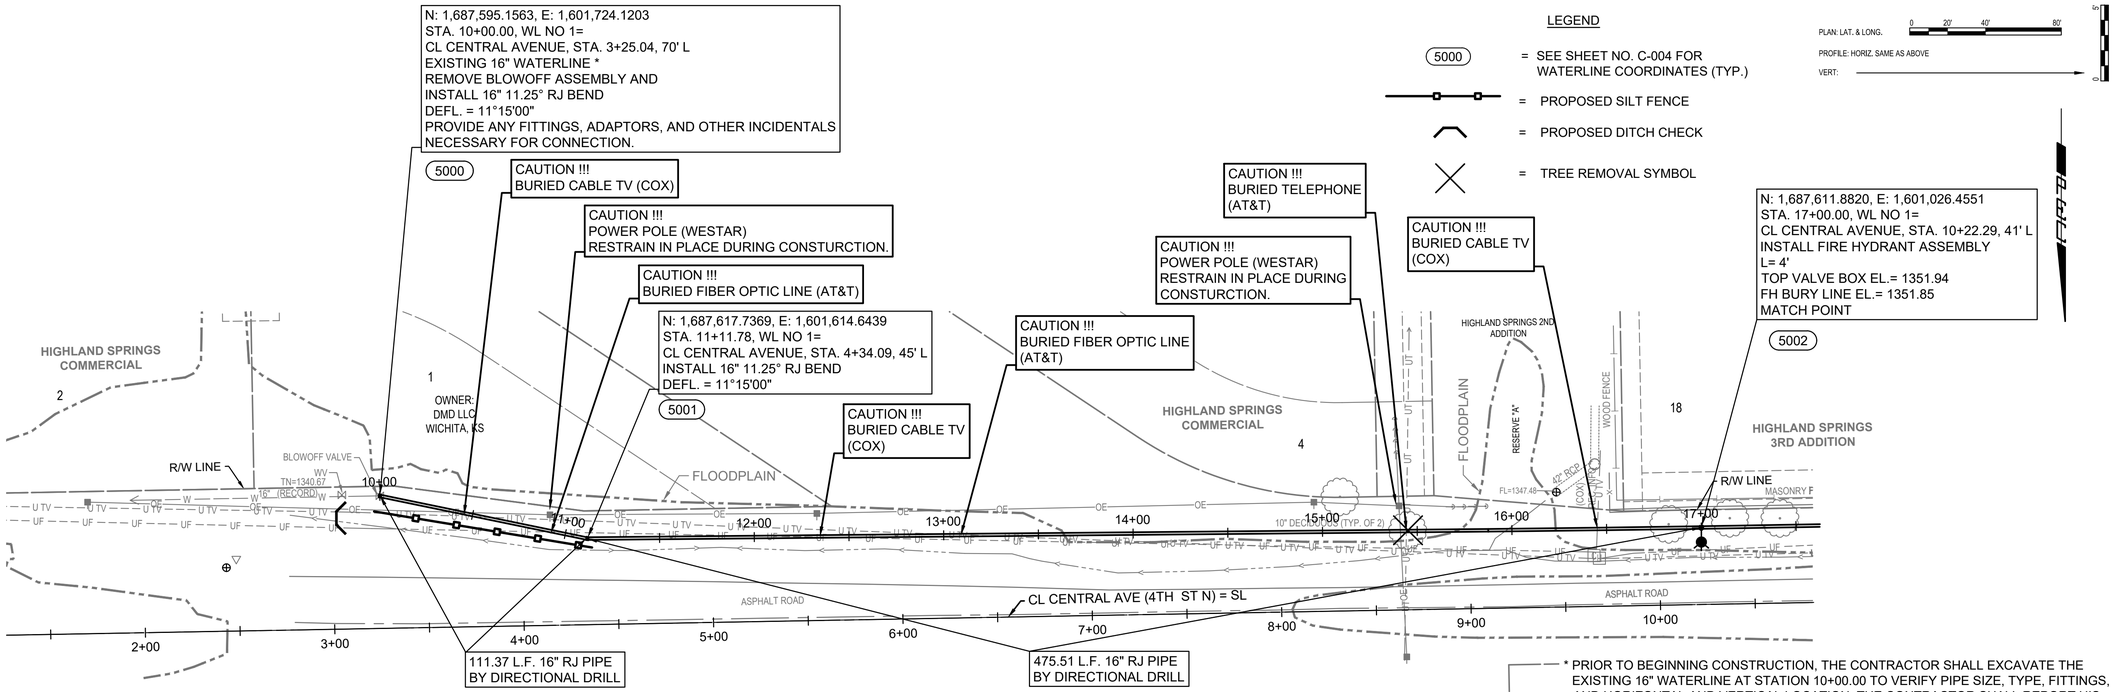

LEGEND

5000 = SEE SHEET NO. C-004 FOR WATERLINE COORDINATES (TYP.)

= PROPOSED SILT FENCE

= PROPOSED DITCH CHECK

= TREE REMOVAL SYMBOL

PLAN: LAT. & LONG. 0 20' 40' 80'

PROFILE: HORIZ. SAME AS ABOVE

VERT:

NOTE:
PIPE SHALL BE INSTALLED SO THAT NO HIGH POINTS ARE CREATED.

* PRIOR TO BEGINNING CONSTRUCTION, THE CONTRACTOR SHALL EXCAVATE THE EXISTING 16" WATERLINE AT STATION 10+00.00 TO VERIFY PIPE SIZE, TYPE, FITTINGS, AND HORIZONTAL AND VERTICAL LOCATION. THE CONTRACTOR SHALL REPORT HIS FINDINGS TO THE ENGINEER SO THAT ANY NECESSARY PLAN MODIFICATIONS CAN BE MADE. ANY ADDITIONAL LABOR OR MATERIALS NECESSARY TO COMPLETE THE CONNECTION SHALL BE CONSIDERED SUBSIDIARY TO THE PROJECT.

UNLESS NOTED OTHERWISE, ELEVATIONS SHOWN ARE TOP OF PIPE.

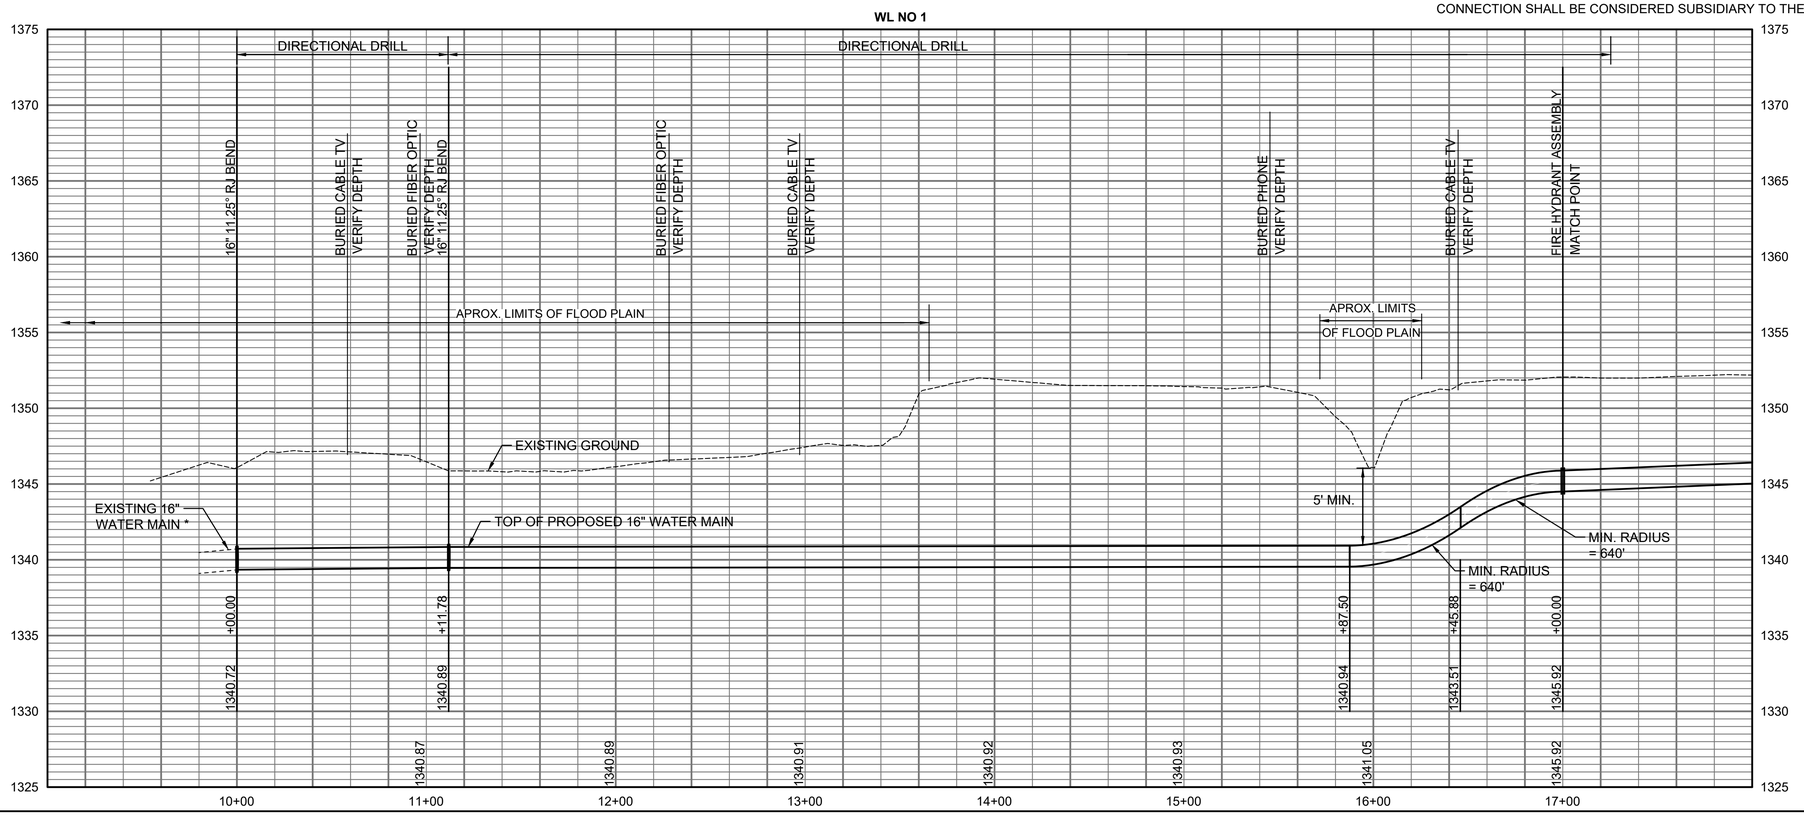

PEC
PROFESSIONAL ENGINEERING CONSULTANTS
303 SOUTH TOPEKA
WICHITA, KS 67202
316-262-2691 www.pec1.com

CITY OF WICHITA

SAGE SCHEER LICENSED 28775 04/12/2023 KANSAS PROFESSIONAL ENGINEER

CENTRAL AVENUE AND 151ST STREET WATERLINE IMPROVEMENTS

PHASE 1 - ALONG CENTRAL AVE, (WEST OF N 135TH W ST.)

PAUL GUNZELMAN, P.E. - INTERIM CITY ENGINEER
CITY OF WICHITA PROJECT NO. 448-2020-033962

Issue:		

JOB NO.	35-210255-002-0042
DATE	MARCH 2023
PM	TBK
DESIGNED BY	REW
DRAWN BY	KTD
CHECKED BY	TBK

WATERLINE NO. 1

CU101

SAVED 4/12/2023 9:48:54 AM BY KURTIS.DEKAT
PLOTTED 4/12/2023 12:05:00 PM BY KURTIS DEKAT
U:\WICHITA-CIVIL\2021\210255\002\PEC\DRAWINGS\PHASE 1\210255-002-CU101.DWG