BENCHMARKS:
BM-1:
SQUARE CUT ON TOP OF CURB 119.3'± N. & 6.4'± W. OF SE. COR., LOT 7, BLOCK 2, TURTLE RUN 3RD ADDITION.
ELEV. = 1390.32 NAVD88

BM-2:
SQUARE CUT ON TOP OF CURB 118.4'± N. OF SE. COR., LOT 6, BLOCK 2, TURTLE RUN 2ND ADDITION.
ELEV. = 1391.04 NAVD88

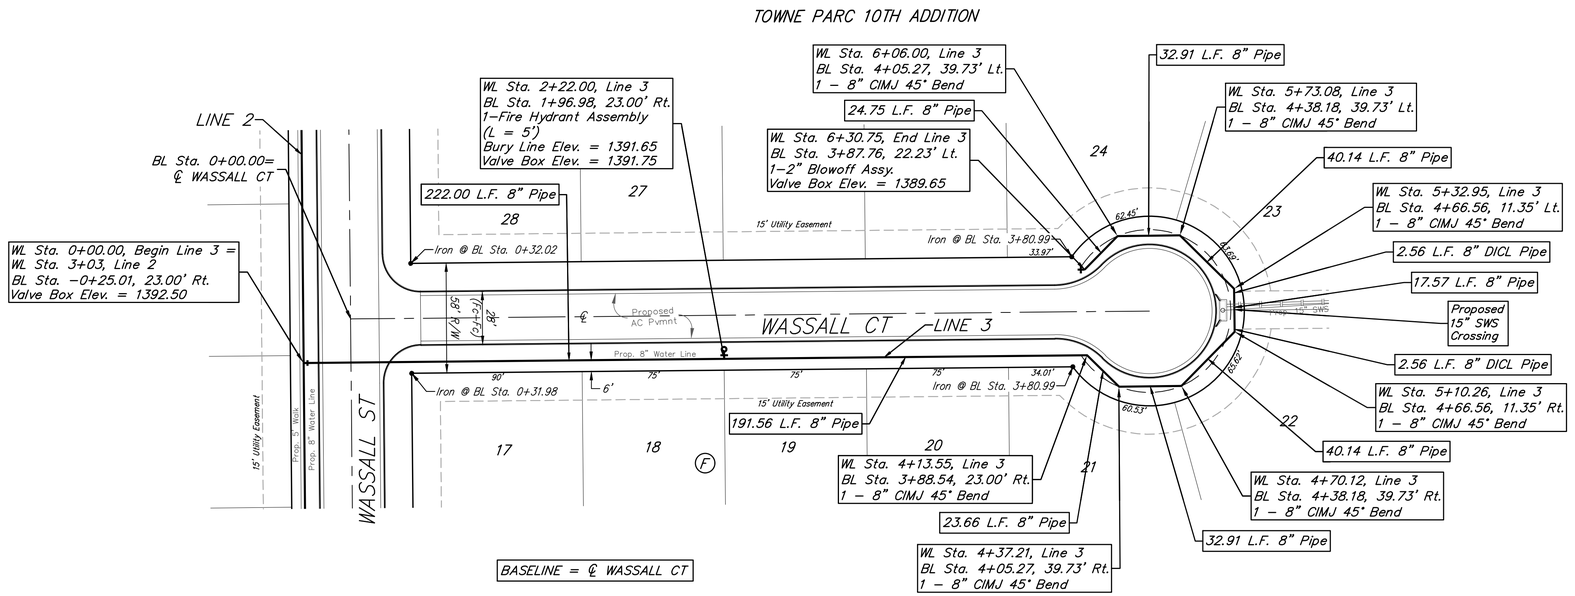

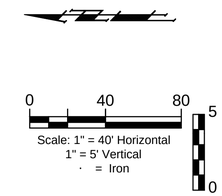

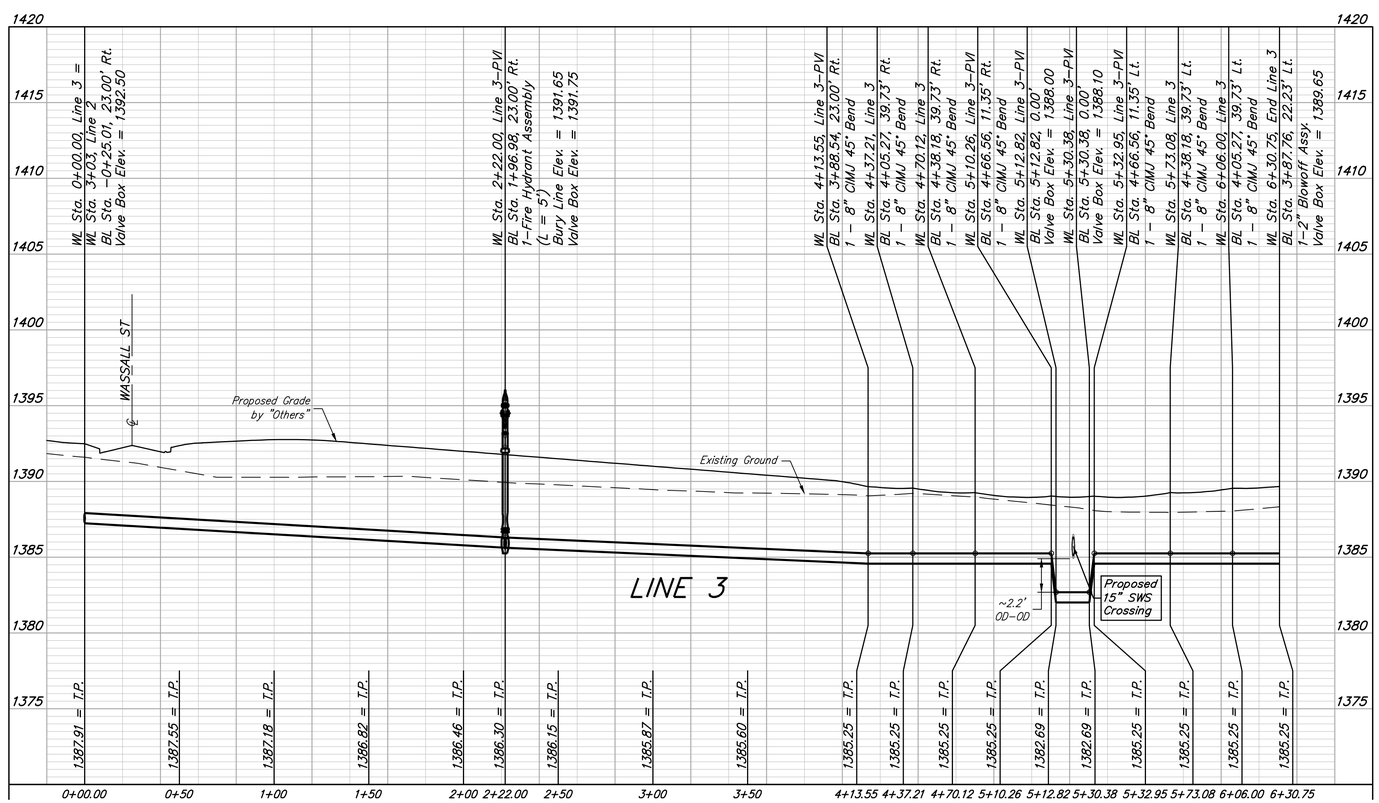

BRENT WOODTEN
LICENSED
8470
06/12/2023
KANSAS
PROFESSIONAL ENGINEER

BAUGHMAN COMPANY

315 Ellis St.
Wichita, KS 67211
316-262-7271
BaughmanCo.com

TOWNE PARC 10TH ADDITION

LINE 3

WATER DISTRIBUTION SYSTEM

PROJECT NUMBER:
448-2023-005530

DESIGN: NBW DRAWN: JLD

DATE: June 12, 2023

SHEET 07 OF 19

File: E:\Projects\Towne Parc 10th Addition_22-01-P743\Engineering\PHASE 1\WTR_22-11-E354\WTR.dwg