BENCHMARKS:
BM-1:
SQUARE CUT ON TOP OF CURB 119.3'± N. & 6.4'± W. OF SE. COR., LOT 7, BLOCK 2, TURTLE RUN 3RD ADDITION.
ELEV. = 1390.32 NAVD88

BM-2:
SQUARE CUT ON TOP OF CURB 118.4'± N. OF SE. COR., LOT 6, BLOCK 2, TURTLE RUN 2ND ADDITION.
ELEV. = 1391.04 NAVD88

0 100 200
Scale: 1" = 100'
· = Iron

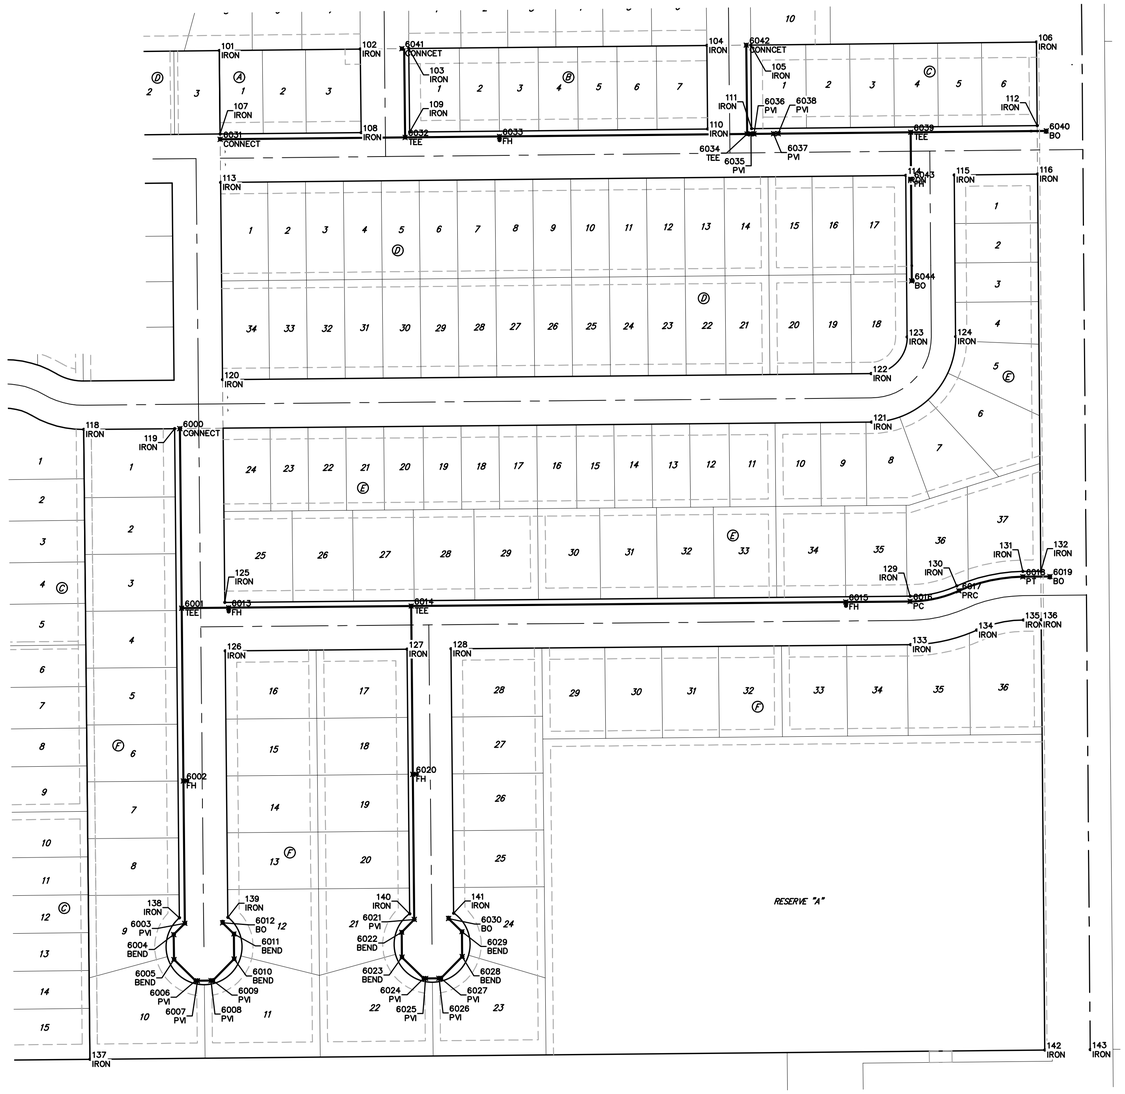

BRENT WOOTEN LICENSED 8470 06/12/2023 KANSAS PROFESSIONAL ENGINEER

BAUGHMAN COMPANY
315 Ellis St.
Wichita, KS 67211
316-262-7271
BaughmanCo.com

TOWNE PARC 10TH ADDITION

COORDINATES

WATER DISTRIBUTION SYSTEM

PROJECT NUMBER:
448-2023-005530

DESIGN: AEG DRAWN: CDW
DATE: June 12, 2023

SHEET 18 OF 19

File: E:\Projects\Towne Parc 10th Addition_22-01-P743\Engineering\PHASE 1\WTR_22-11-E354\WTR.dwg