4/6/2023 3:34:05 PM

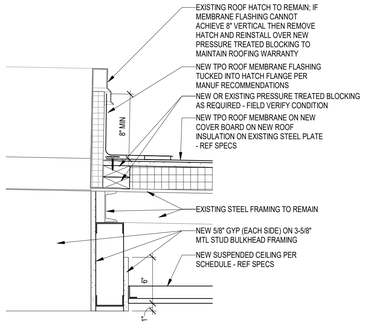

1 ROOF HATCH DETAIL

1 1/2" = 1'-0"

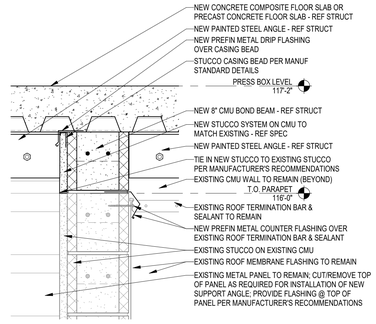

4 CMU & STUCCO PARAPET EXTENSION DETAIL

1 1/2" = 1'-0"

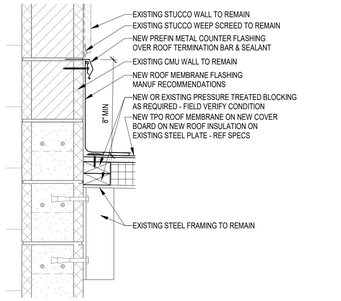

2 ROOF FLASHING @ STUCCO DETAIL

1 1/2" = 1'-0"

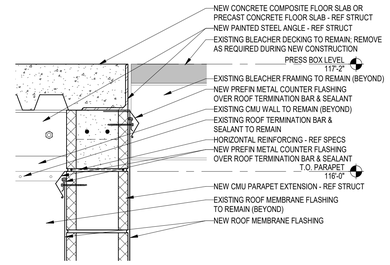

5 NEW SLAB TO EXISTING BLEACHER DETAIL

1 1/2" = 1'-0"

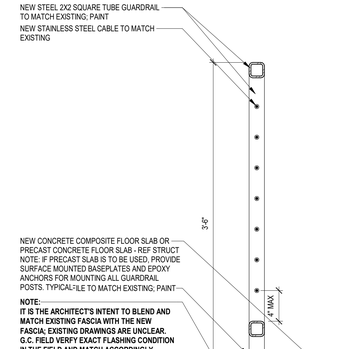

8 TYP GUARDRAIL DETAIL

1 1/2" = 1'-0"

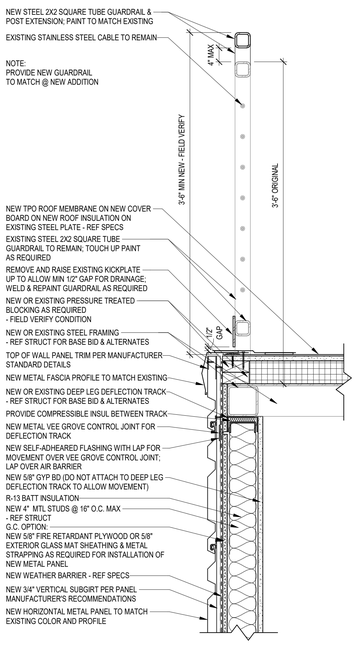

3 TYP PRESSBOX ROOF DETAIL

1 1/2" = 1'-0"

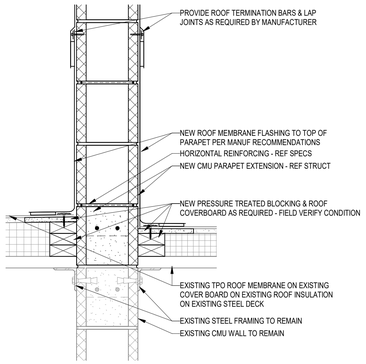

6 CMU PARAPET EXTENSION DETAIL

1 1/2" = 1'-0"

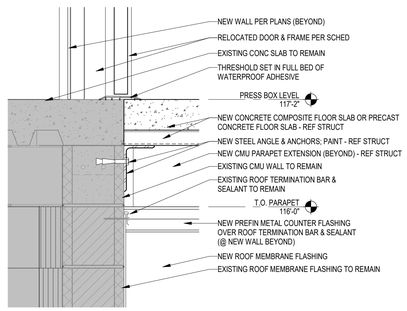

7 SLAB EXTENSION @ PRESSBOX WEST WALL

1 1/2" = 1'-0"

MKEC
Wichita, KS • 316.684.9600

PHASE 9 STADIUM PRESS BOX AND FIELD NETTING IMPROVEMENTS

SCHEELS STRYKER SPORTS

WICHITA, KANSAS

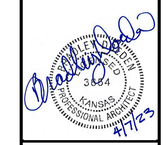

©2023
MKEC Engineering
All Rights Reserved
www.mkec.com
These drawings and their contents, including, but not limited to, all concepts, designs, & ideas are the exclusive property of MKEC Engineering (MKEC), and may not be used or reproduced in any way without the express consent of MKEC.

STADIUM ROOF DETAILS

PROJECT NO.	01088R21003
DATE	04-07-2023
SCALE	AS NOTED

DESIGNED	DRAWN	CHECKED
MH	SS	MH

NO.	REVISION	DATE
0	ISSUED FOR CONSTRUCTION	04-07-23

SHEET NO.
SA5.11

GLMVArchitecture

\\vdgjm-fileps04.gjmv.mw\Projects\01088R23003\04-Production\Published Model_04.04.2023\01088R23003x4_A_Stryker Additions_Phase 9.rvt