Subdivision Bench Marks

No.	Street and Station	From CL	Description	Elevation
3	Scragg, Sta. 23+42.21	14.50' Lt.	Top of W curb of Scragg PC	

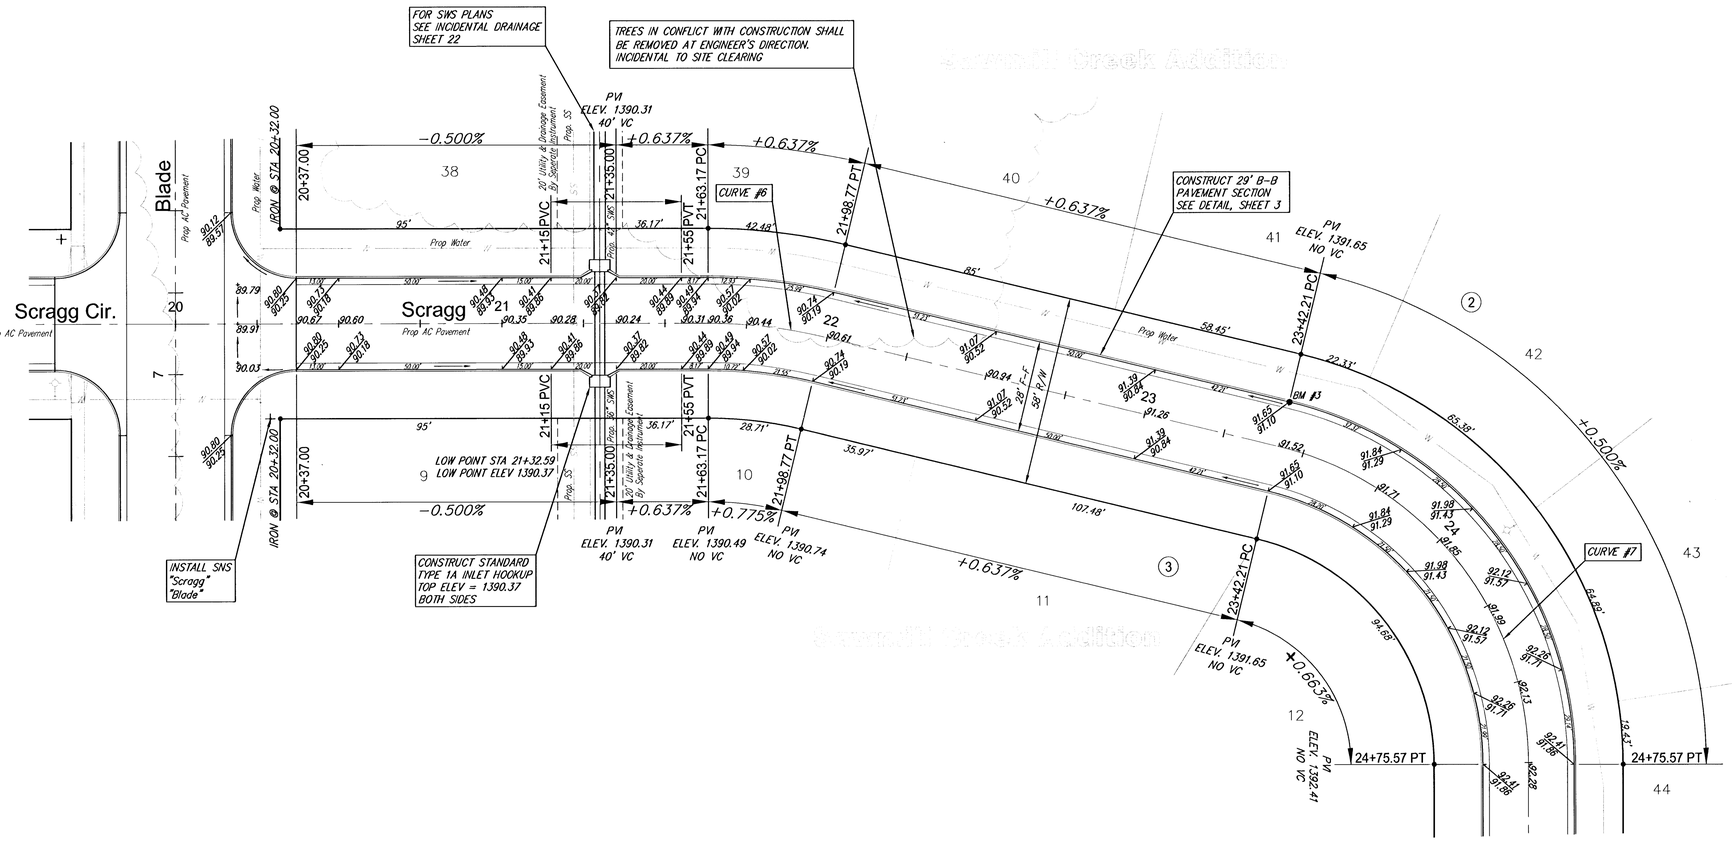

CURVE #6
L = 35.59'
R = 150.00'
Δ = 13°35'46"

CURVE #7
L = 133.35'
R = 100.00'
Δ = 76°24'14"

SCALE 1" = 20'
IRON = ●

NOTE: ROLL TYPE CURB AND
GUTTER TO BE CONSTRUCTED ALONG
PAVEMENT DEPICTED ON THIS SHEET

SAWMILL CREEK ADDITION
Scragg
WICHITA, KANSAS

Ruggles & Bohm, P.A.
Engineering, Surveying, Land Planning
924 North Main
Wichita, Kansas 67203
www.rbkansas.com
(316) 264-8008
(316) 264-4621 fax
E-mail: info@rbkansas.com

DESIGN	AML
DRAWN	AML
REVIEW	
UTILITY	
DATE	Jan. 17, 2005
DRAWING FILE	Paving {Scragg 01}
PROJECT NUMBER	472-84123
RB JOB	2005E
SHEET	11
OF	38