Subdivision Bench Marks

No.	Street and Station	From CL	Description	Elevation
4	Scragg Ct., 33+58.47	14.50' Lt.	Top of E curb Scragg Ct. N end of E return Cul-de-Sac	

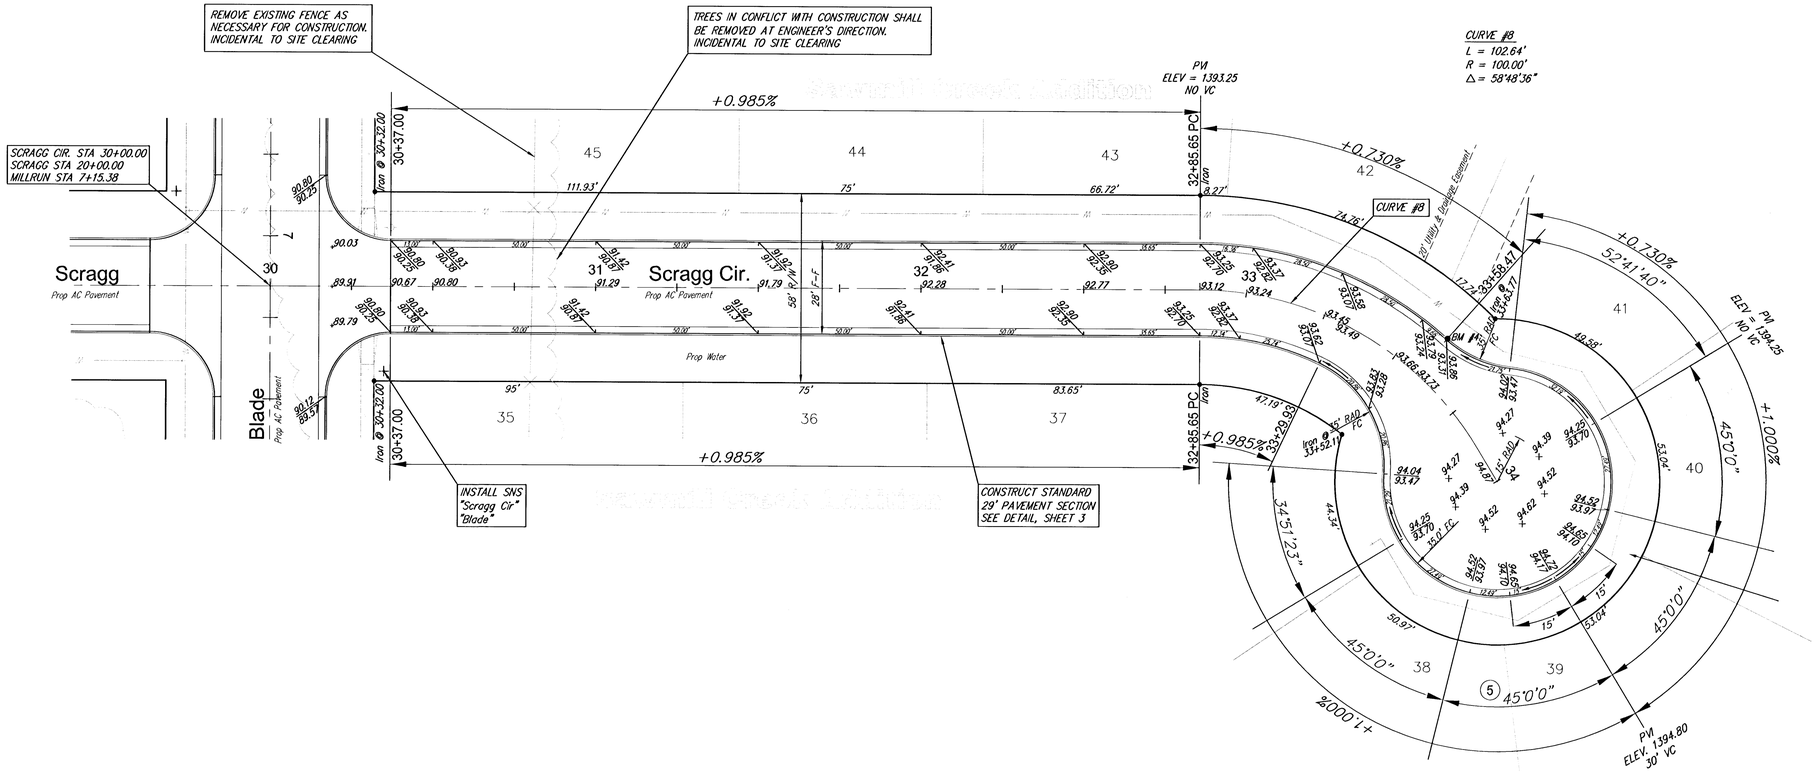

NOTE: ROLL TYPE CURB AND GUTTER TO BE CONSTRUCTED ALONG PAVEMENT DEPICTED ON THIS SHEET

SCALE 1" = 20'
IRON = ●

SAWMILL CREEK ADDITION
SCRAGG CIR.
WICHITA, KANSAS

Ruggles & Bohm, P.A.
Engineering, Surveying, Land Planning
924 North Main
Wichita, Kansas 67203
www.rbkansas.com
(316) 264-8008
(316) 264-4621 fax
E-mail: info@rbkansas.com

DRAWING FILE	Paving [SCRAGG CIR]
PROJECT NUMBER	472-84123
DESIGN	AML
DRAWN	AML
REVIEW	
UTILITY	
DATE	Jan. 17, 2005
FIELD BOOK	2606E
SHEET	13 OF 38