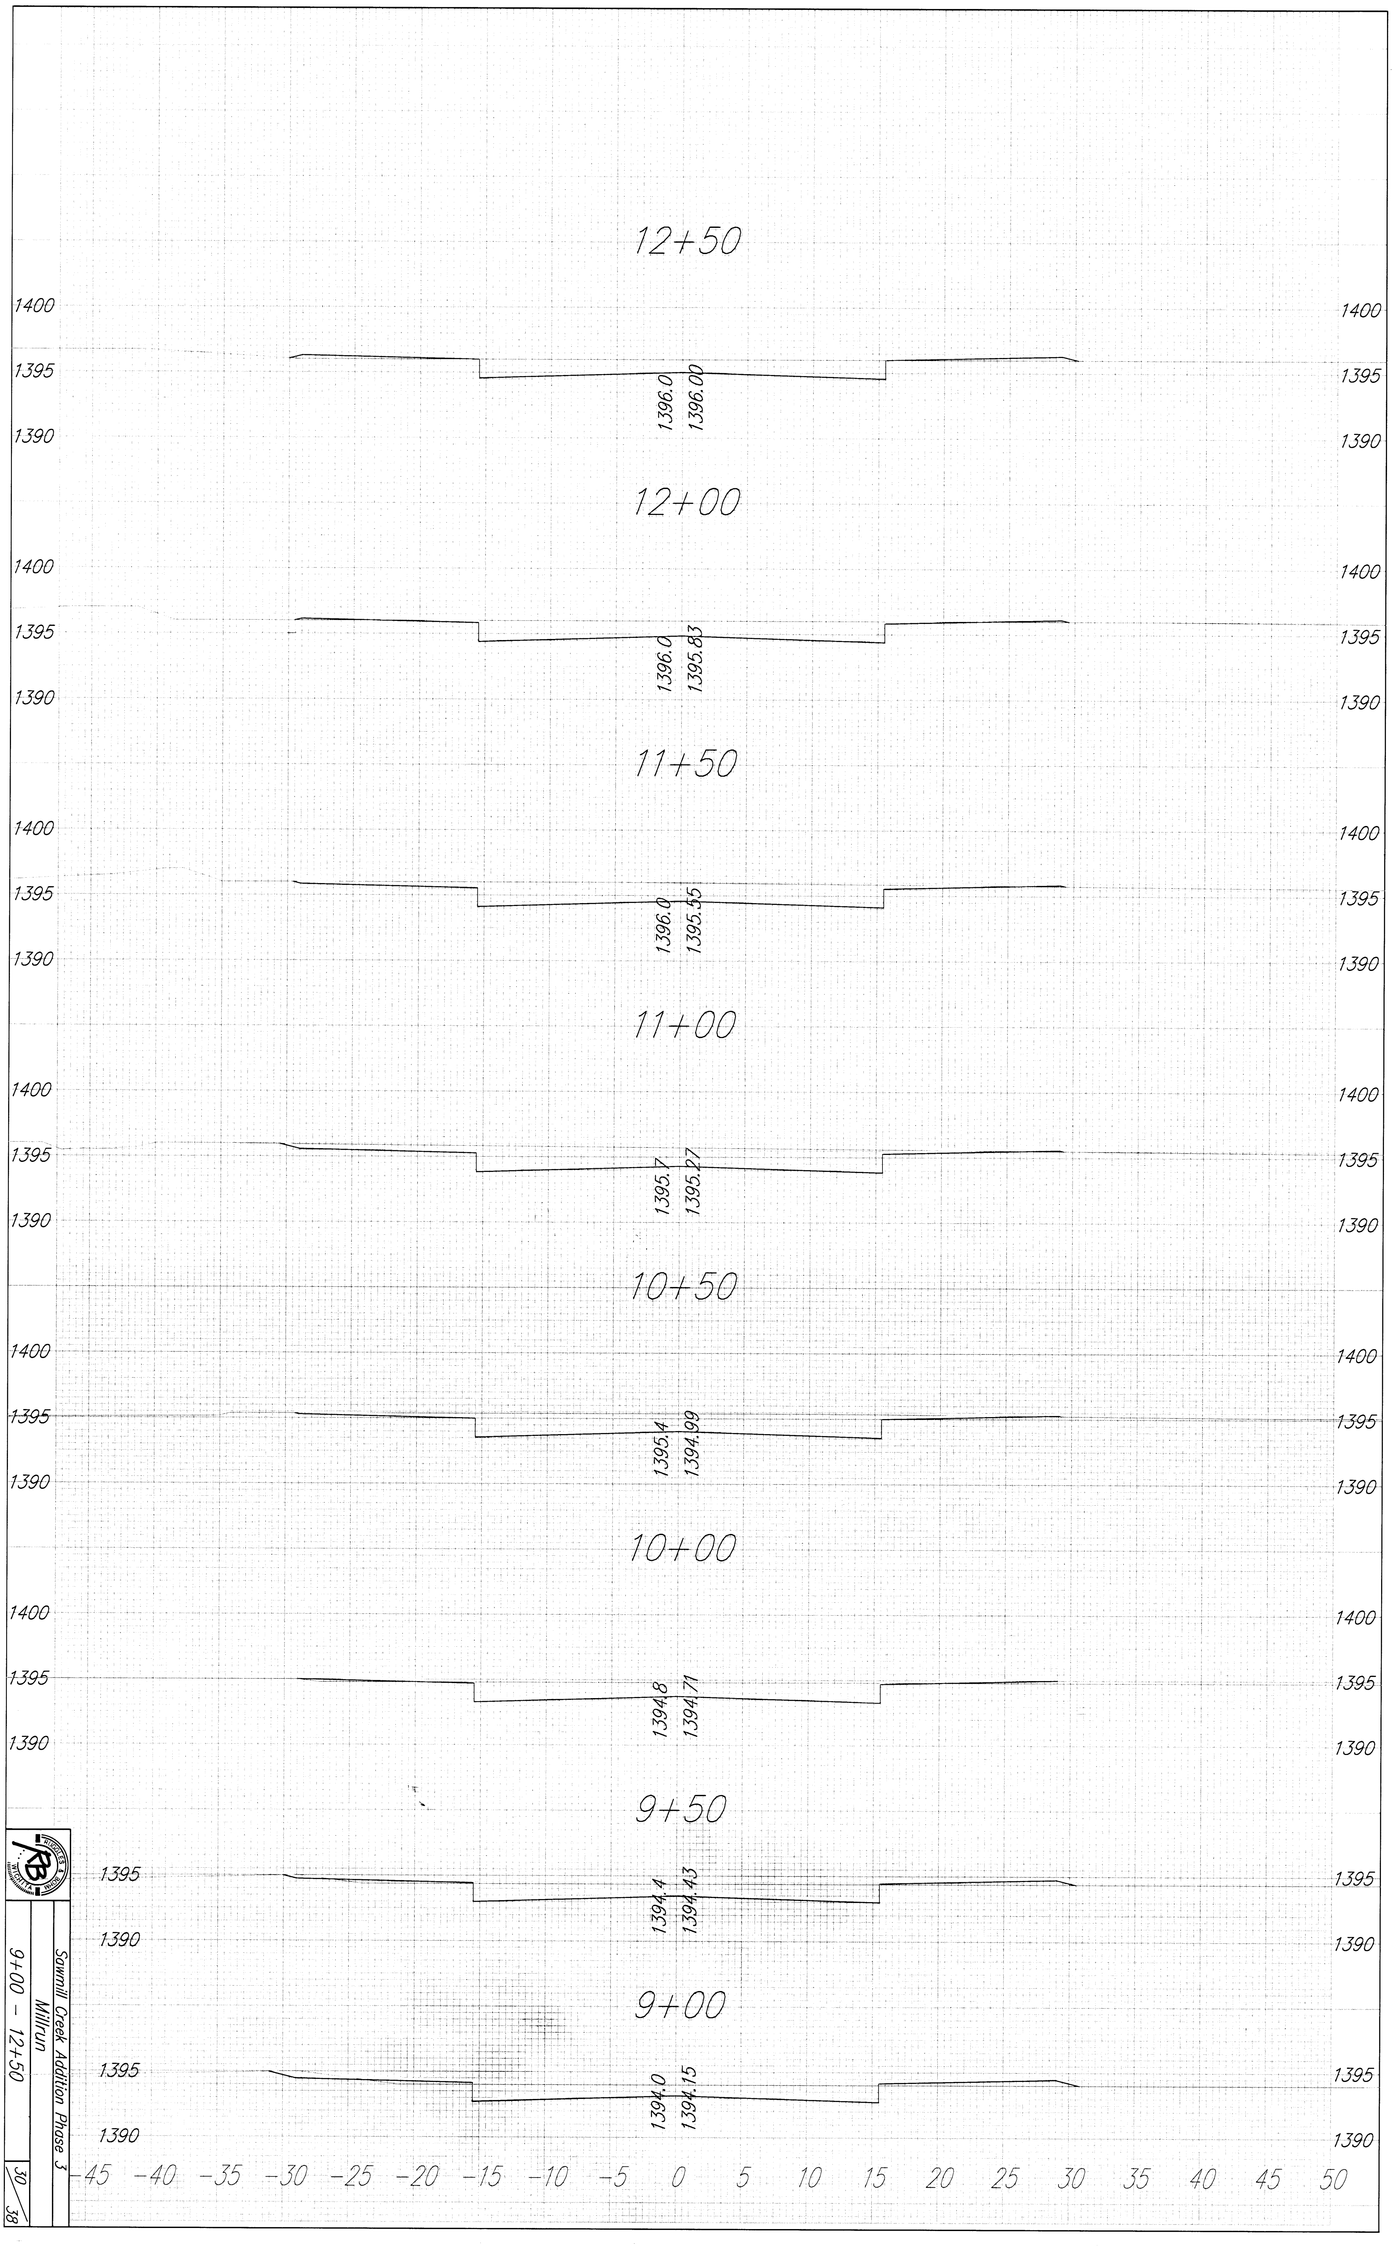

Sawmill Creek Addition Phase 3

Millrun

9+00 - 12+50

30/38