
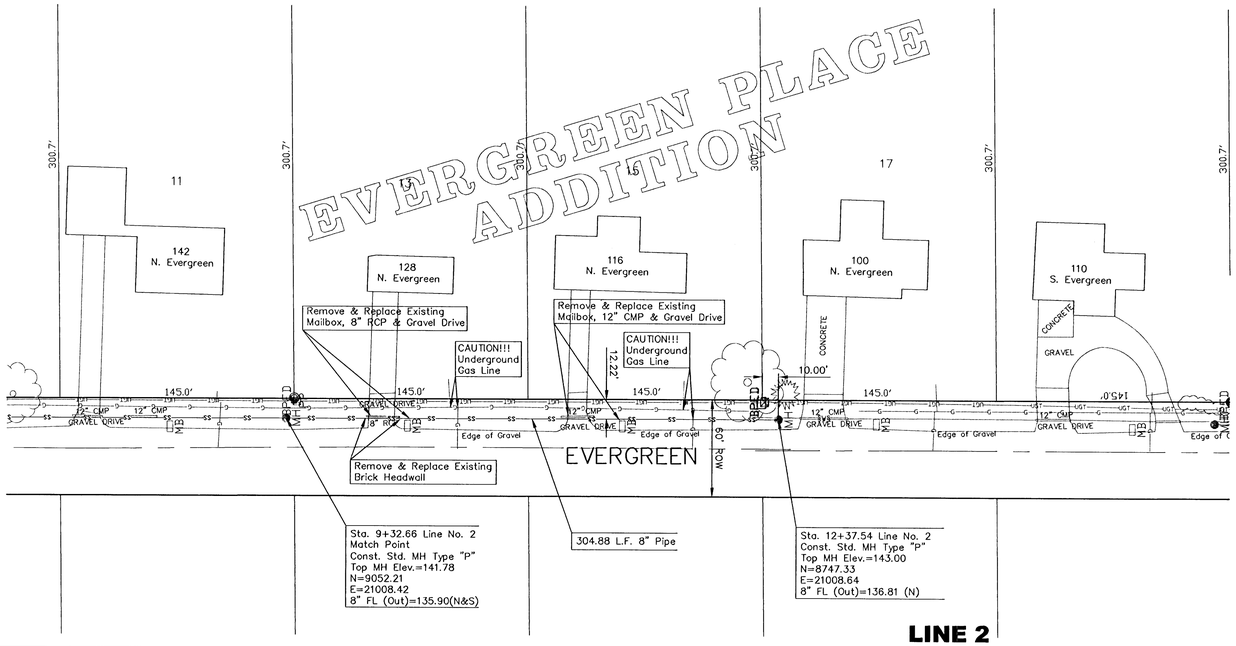


SCALE
40 0 40 80
5
0

LINE 2

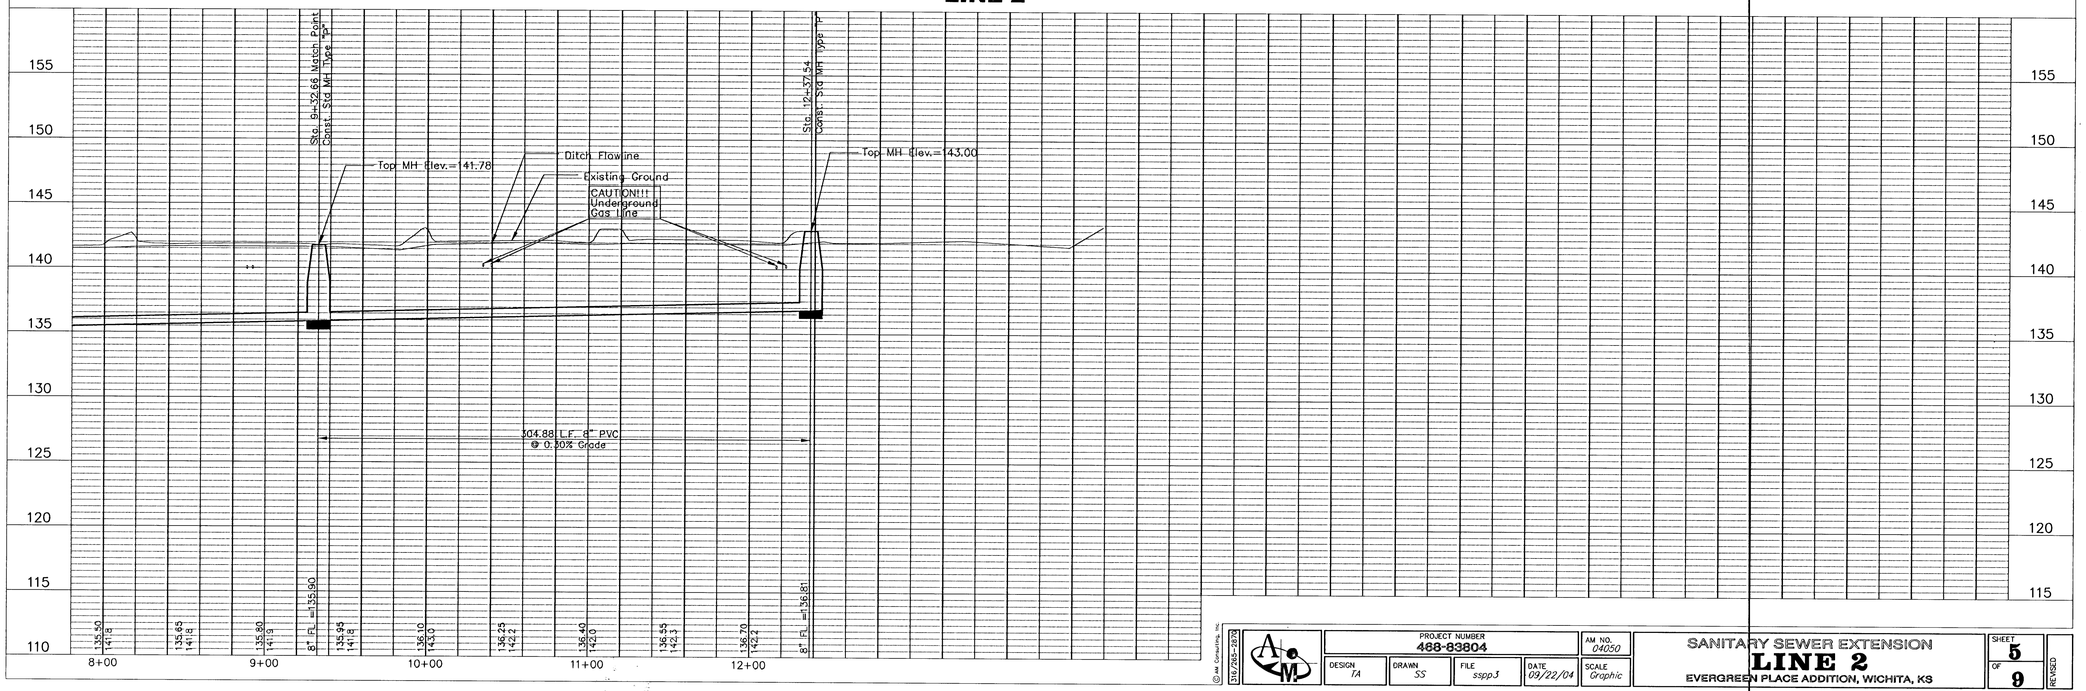

© Alt Consulting, Inc.

316/265-2809

PROJECT NUMBER 468-83804				AM NO. 04050	SANITARY SEWER EXTENSION LINE 2 EVERGREEN PLACE ADDITION, WICHITA, KS	SHEET 5 OF 9
DESIGN TA	DRAWN SS	FILE sspp3	DATE 09/22/04	SCALE Graphic		REVISED

icts\040\0405O\SSPP3.dwg Thu Oct 14 16:40:03 2004 Steve Schmidt/AM Consulting Inc.