
BENCHMARKS:
City of Wichita Benchmark Disc, located at Gold and 55th Street South.
45' W. and 48' N. of 1/4 Sec. Cor. Iron, 44.5' N. of centerline of 55th St. S., 65.4' NW of 1/4 Sec. Cor. Iron, 126.50 W. of centerline of Palisade, 54.5' WNW of centerline of Power Pole.
Elev. = 81.36 (City Datum)

Site Benchmark
Small railroad spike on west face of power pole adjacent to NE corner of Lot 15, Block A, My House Addition.
Elev. = 82.22 (City Datum)
Elev. = 1269.62 (N.G.V.D. 29)

Scale: 1" = 20' Horizontal
1" = 5' Vertical
• = Iron

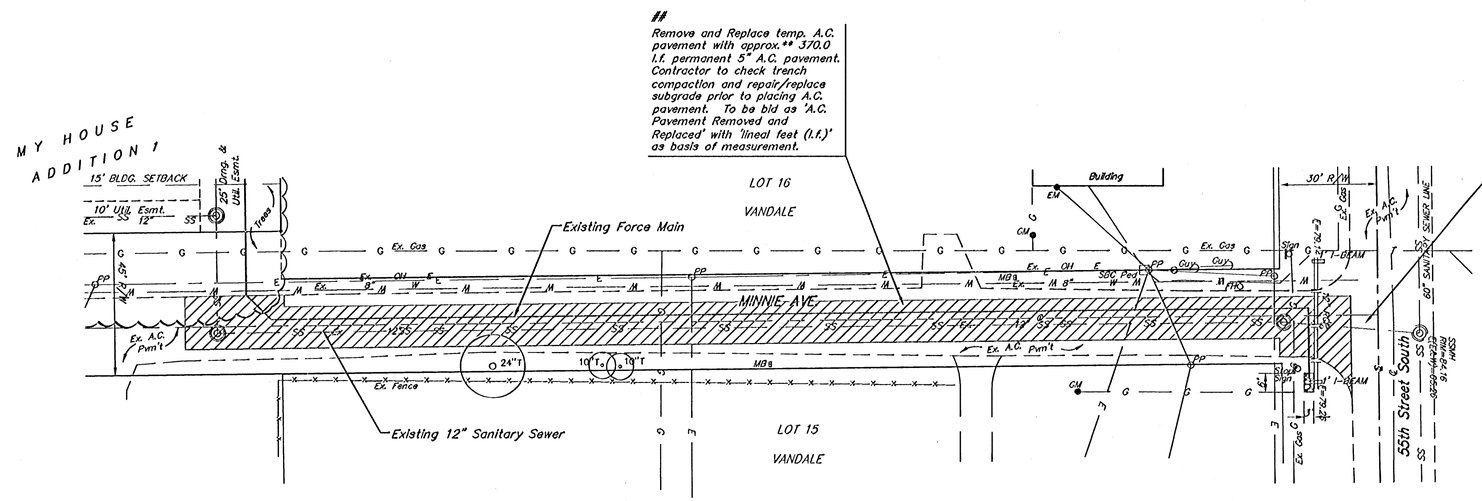

##
Remove and Replace temp. A.C. pavement with approx.** 370.0 l.f. permanent 5" A.C. pavement. Contractor to check trench compaction and repair/replace subgrade prior to placing A.C. pavement. To be bid as 'A.C. Pavement Removed and Replaced' with 'lineal feet (l.f.)' as basis of measurement.

Contractor to stop at approx. edge of 55th St. South with pavement replacement due to the fact that the pavement in 55th St. South was bid to be removed and replaced with the sanitary sewer project. Pavement in 55th St. South is sanitary sewer contractors responsibility.

******
Contractor to verify replacement amount and bid accordingly.

##
Trench compaction and subgrade shall be incidental to bid item "A.C. Pavment Removed and Replaced".

Baughman

MY HOUSE ADDITION
MINNIE AVE.
Street Improvements

Baughman Company, P.A. 315 Ella St. Wichita, KS 67211 P 316.267.7271 F 316.267.6049
ENGINEERING | SURVEYING | PLANNING | LANDSCAPE ARCHITECTURE

PROJECT NUMBER 472-84049	DESIGN MWS / DRAWN TMS
REVISIONS	APPROVED / DATE 11/04
	SCALE Noted
	SHEET **6A** OF **16**

MyHouse/Str3 04-05-E879