




**ELEVATION**

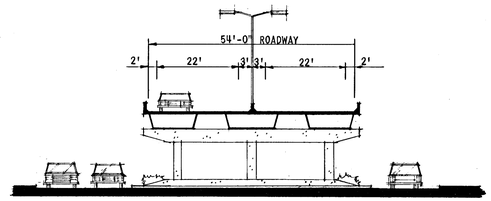


**SECTION**

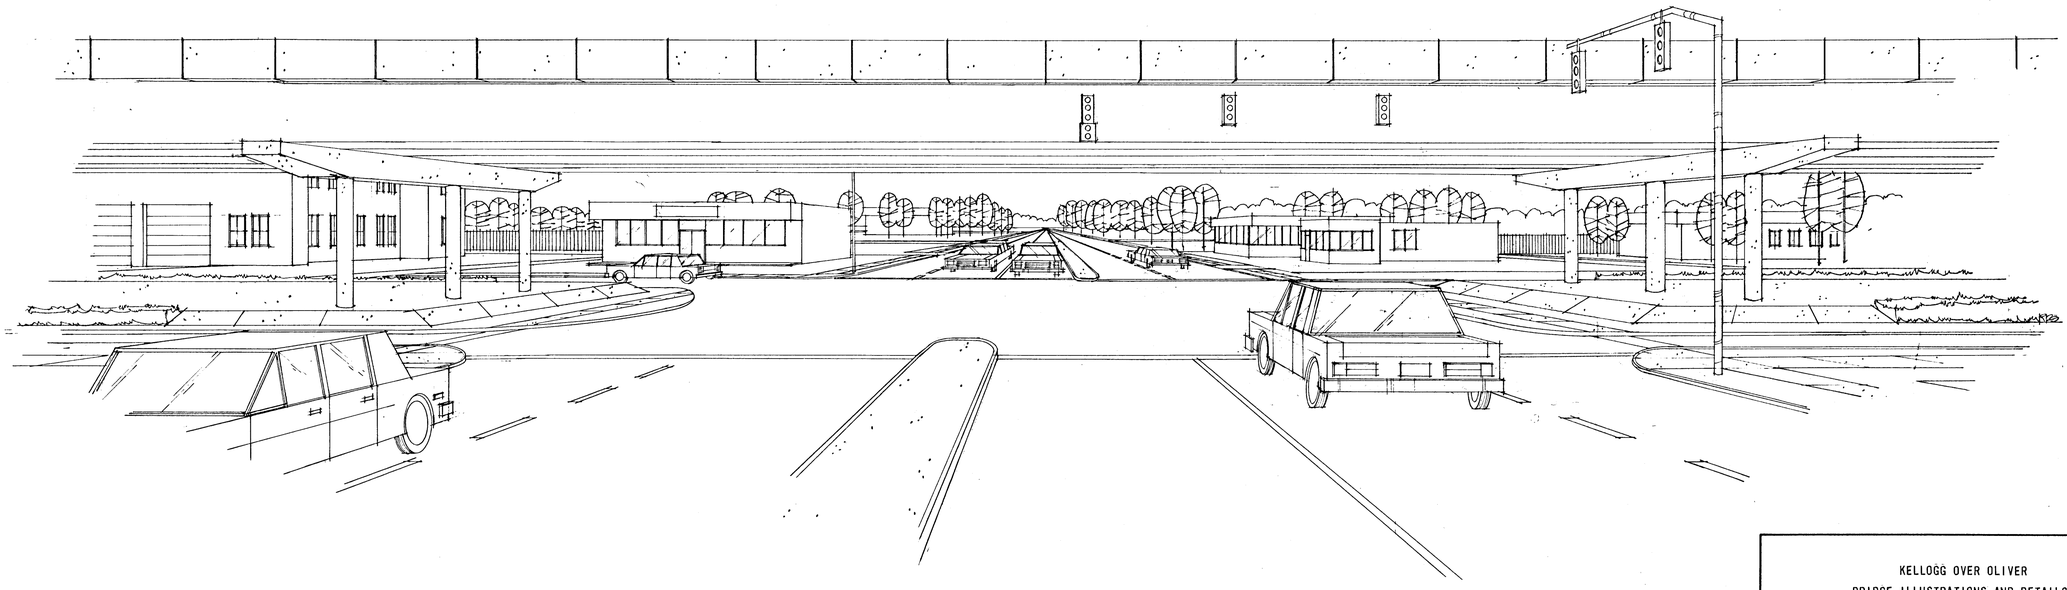

KELLOGG OVER OLIVER
BRIDGE ILLUSTRATIONS AND DETAILS

| REVISION | DATE | BY |
|---|---|---|
| | | |
| | | |
| | | |
| | | |
| | | |
| | | |

| DESIGN | DRAWN |
|---|---|
| | |

WILSON & COMPANY
ENGINEERS & ARCHITECTS
WICHITA — KANSAS

DATE: FEB. 1982

FILE NO. 81-323

SHEET NO. 11 OF 12