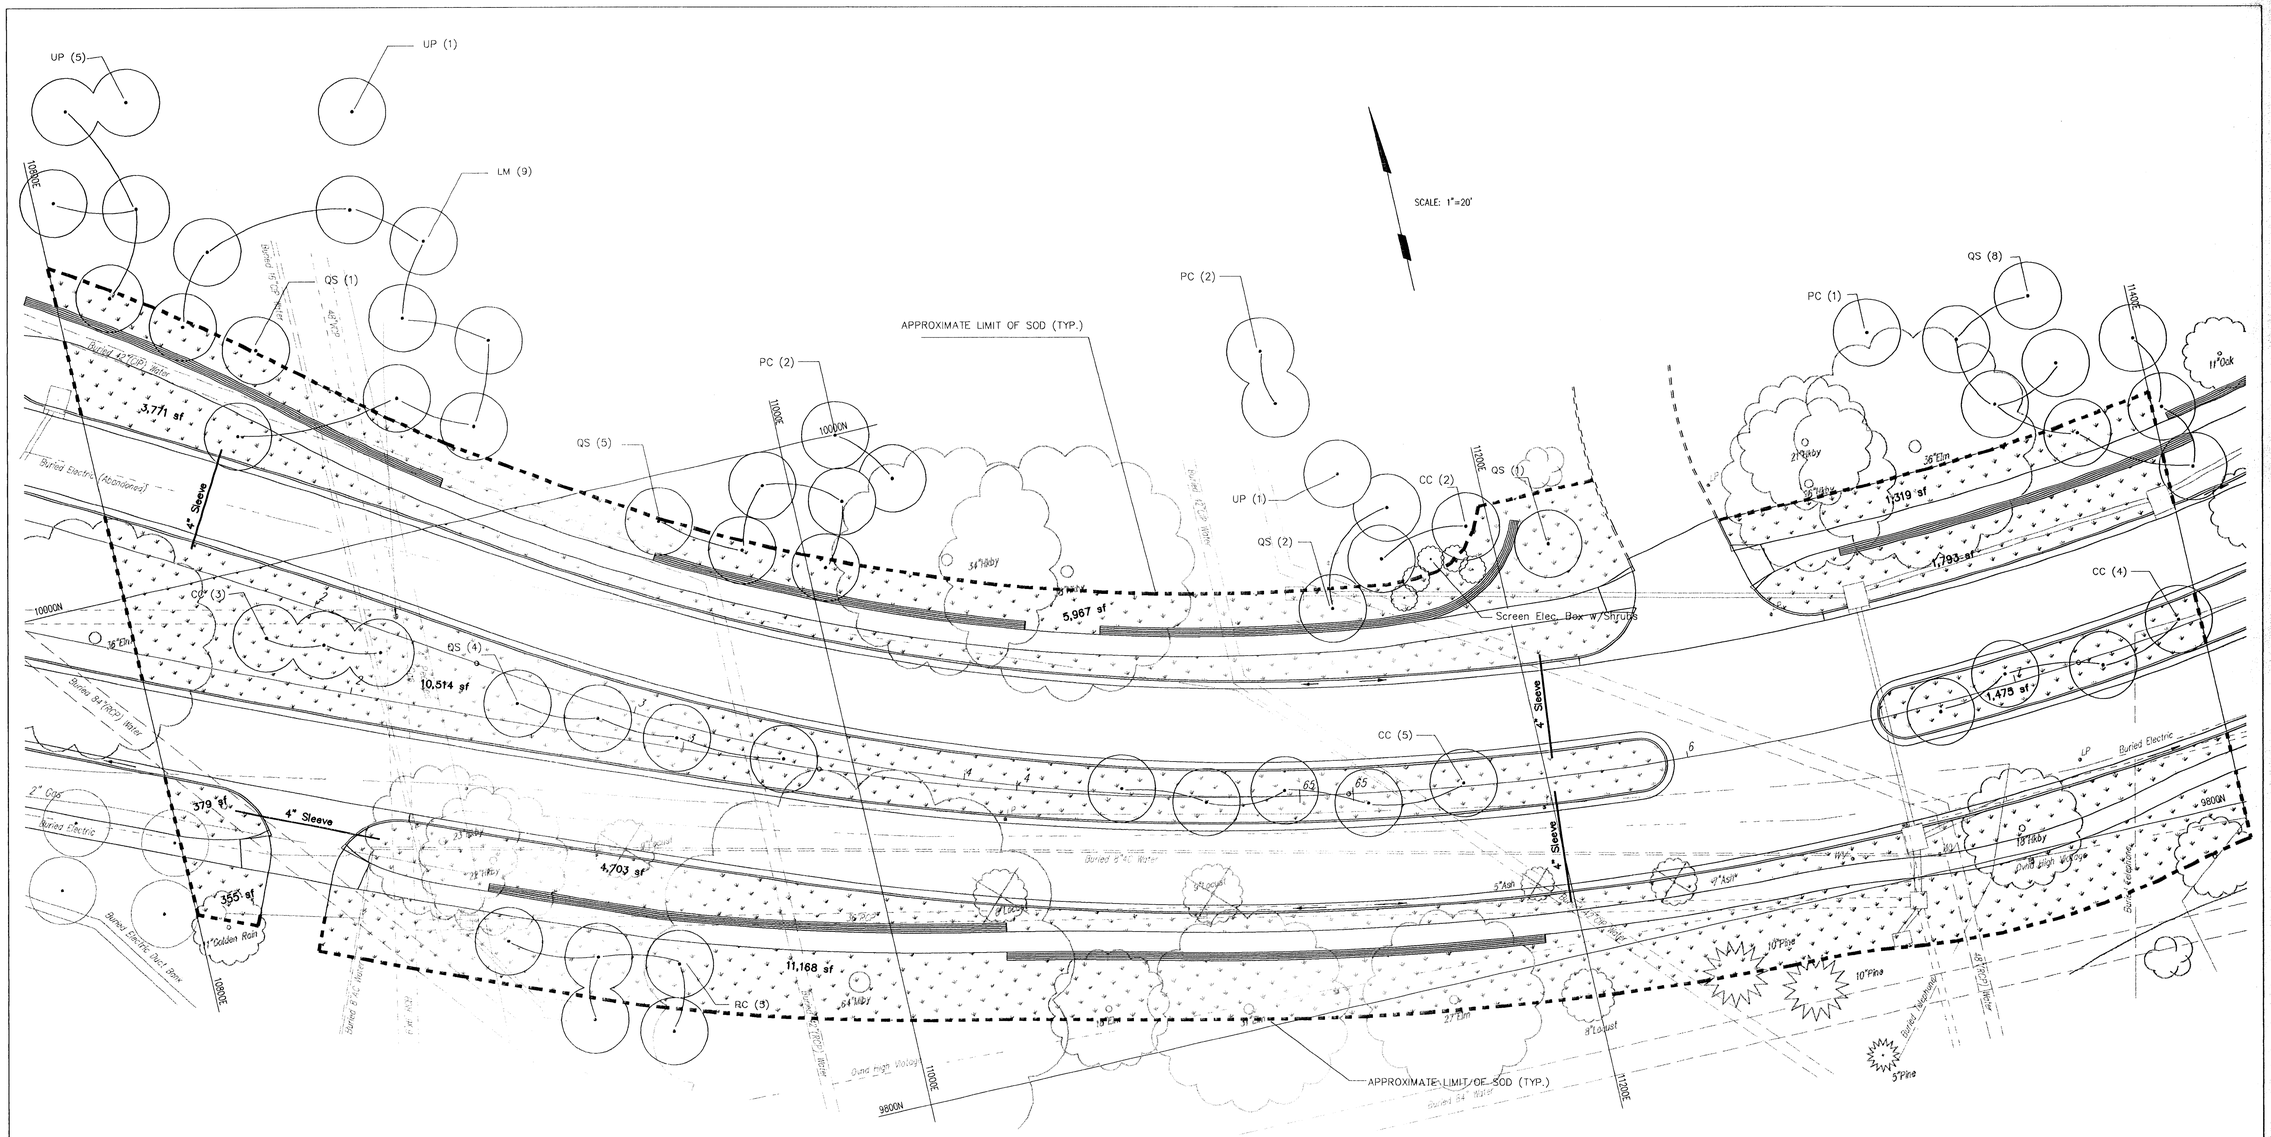


Total Sq Feet of Sod this sheet = 41,444 sf

Type and Number of Trees & Shurbs on this Sheet

PC = 10
QS = 21
CC = 14
LM = 9
UP = 7
Shrubs
See Note this Sheet

ALL PLANTS WILL BE FIELD LOCATED BY THE CITY

NOTE:

General Locations for shrubs as shown on plans.
Contractor to bid Quantities per the Planting Schedule, Sheet LS-6.
Exact location of each shrub type to be determined in the field by the City.

THE CITY OF WICHITA

CITY ENGINEER'S OFFICE
CITY HALL – SEVENTH FLOOR
455 NORTH MAIN STREET
WICHITA, KANSAS 67202
(316) 268-4501
(316) 268-4114 FAX

MUSEUM DISTRICT ROADWAY AND PEDESTRIAN IMPROVEMENTS
WICHITA, KANSAS

LANDSCAPE PLAN

M. E. LINDEBAK P.E. – CITY ENGINEER

PROJECT NUMBER	INDEX CODE
472-82338	706795
DATE: MAY 02	SHEET: LS-4