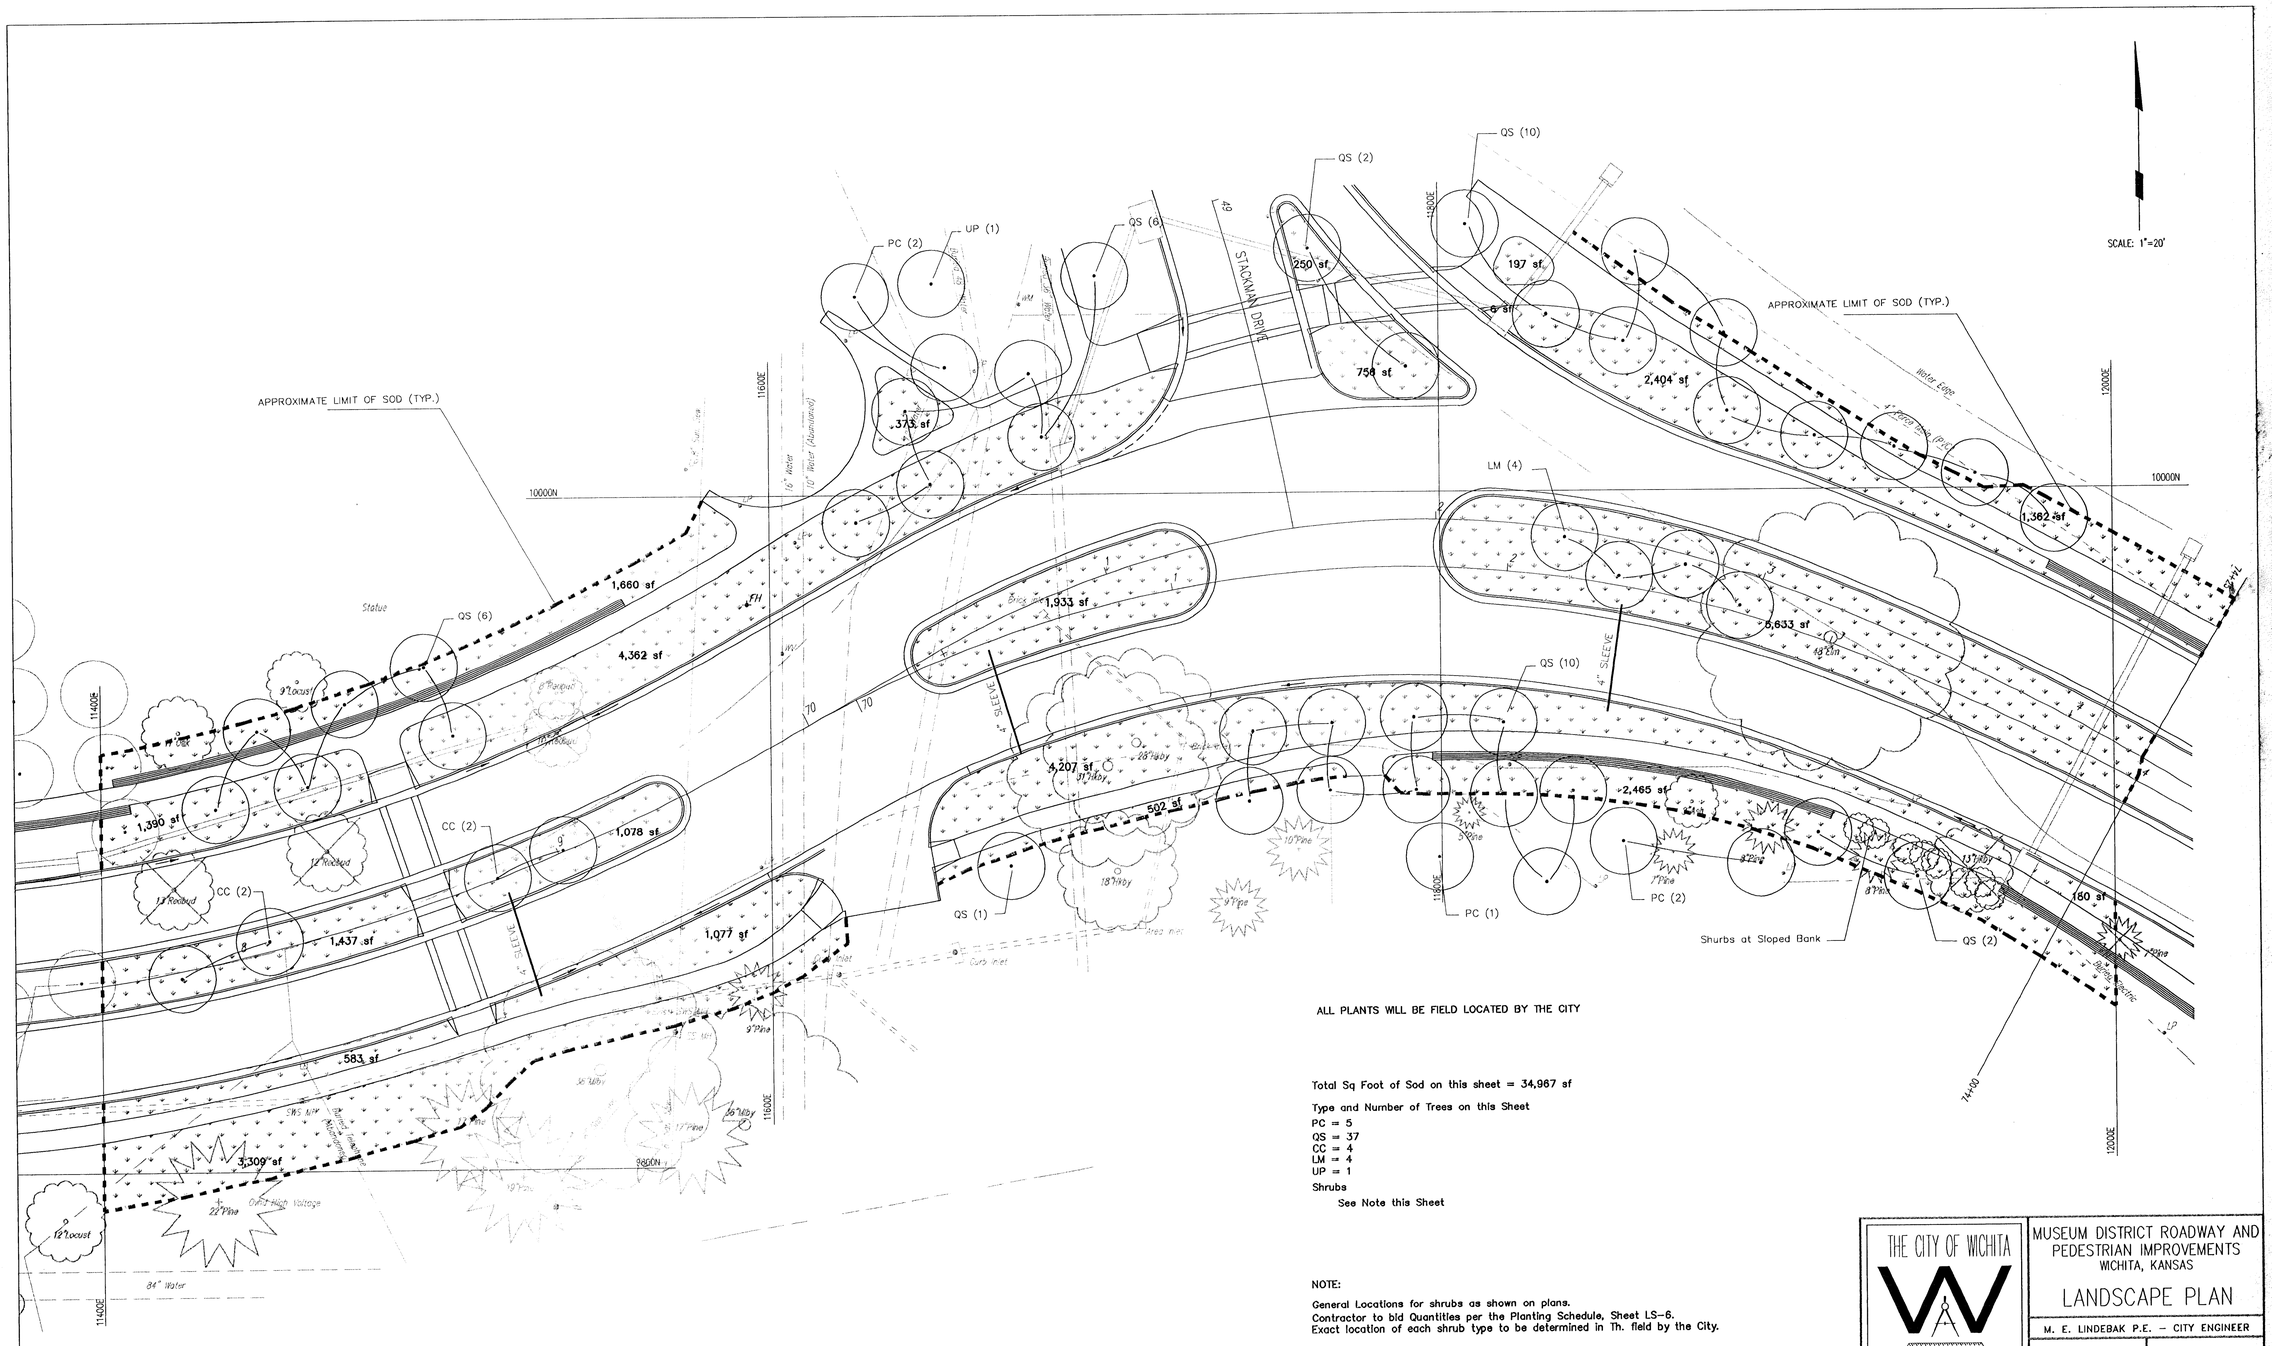


ALL PLANTS WILL BE FIELD LOCATED BY THE CITY

Total Sq Foot of Sod on this sheet = 34,967 sf

Type and Number of Trees on this Sheet

PC = 5
QS = 37
CC = 4
LM = 4
UP = 1

Shrubs

See Note this Sheet

NOTE:

General Locations for shrubs as shown on plans.
Contractor to bid Quantities per the Planting Schedule, Sheet LS-6.
Exact location of each shrub type to be determined in Th. field by the City.

THE CITY OF WICHITA

CITY ENGINEER'S OFFICE
CITY HALL - SEVENTH FLOOR
455 NORTH MAIN STREET
WICHITA, KANSAS 67202
(316) 268-4501
(316) 268-4114 FAX

MUSEUM DISTRICT ROADWAY AND PEDESTRIAN IMPROVEMENTS
WICHITA, KANSAS

LANDSCAPE PLAN

M. E. LINDEBAK P.E. – CITY ENGINEER

PROJECT NUMBER	INDEX CODE
472-82338	706795
DATE: MAY 02	SHEET LS-5