
FHWA REG NO.	STATE	PROJECT NO.	YEAR	SHEET NO	TOTAL SHEETS
7	KANSAS	STP-N012(601)	2001	5	14

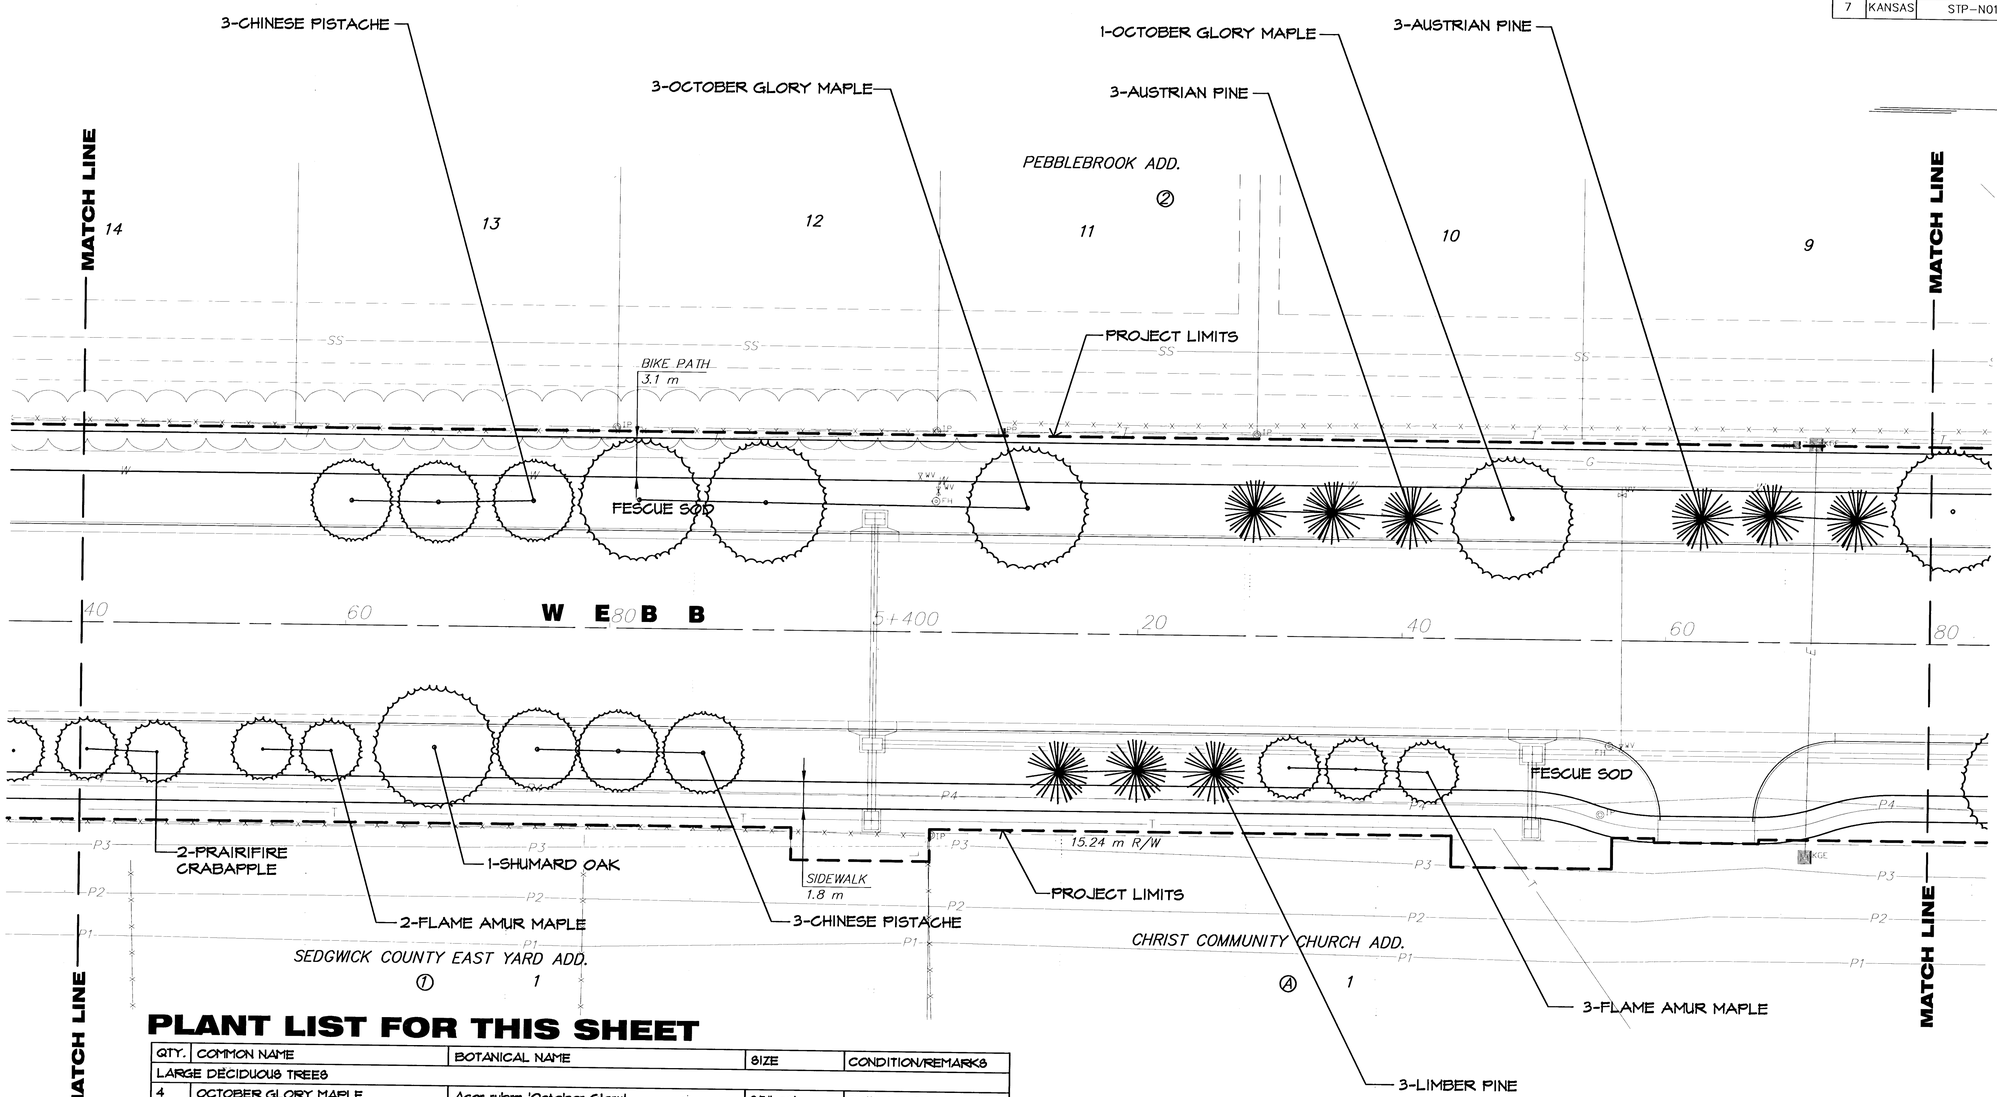

PLANT LIST FOR THIS SHEET

QTY.	COMMON NAME	BOTANICAL NAME	SIZE	CONDITION/REMARKS
LARGE DECIDUOUS TREES				
4	OCTOBER GLORY MAPLE	Acer rubrm 'October Glory'	2.5" cal.	Balled-in-Burlap
1	SHUMARD OAK	Quercus shumardii	2.5" cal.	Balled-in-Burlap
6	CHINESE PISTACHE	Pistacia chinensis	2.5" cal.	Balled-in-Burlap
EVERGREEN TREES				
6	AUSTRIAN PINE	Pinus nigra	8'	Balled-in-Burlap
3	LIMBER PINE	Pinus flexilis	8'	Balled-in-Burlap
ORNAMENTAL TREES				
2	PRAIRIFIRE CRABAPPLE	Malus sp. 'Prairifire'	1.5" cal.	Balled-in-Burlap
3	FLAME AMUR MAPLE	Acer ginnala 'Flame'	1.5" cal.	Balled-in-Burlap
LAWN				
	K-31 FESCUE	Festuca arundinacea 'K-31'	80D	

1:200

0 10 20

PLAN: Lat. & Long. (meters)

PROFILE: Horiz. same as above, Vert. 0.2 0

SCALE: 1 : 20

NO.	DATE	REVISIONS	BY	APP'D
2				
1				

KANSAS DEPARTMENT OF TRANSPORTATION

LANDSCAPE IMPROVEMENTS WEBB ROAD STA. 5+340 TO STA. 5+480

PROJ. NO. 87 STP-N-0129-01

MKEC ENGINEERING CONSULTANTS, INC.

WICHITA, KANSAS

DESIGNED BY:	JTC	CHECKED BY:	JTC	
DRAWN BY:	GJR	DATE: APRIL 2002	SHEET 5 OF 14	

G:\CIVIL\PAW-WEBB\98172\ROADSIDE\LANDSCAPE\21and3.dwg Thu Apr 11 16:21:34 2002

G:\CIVIL\PAW-WEBB\98172\ROADSIDE\LANDSCAPE\21and3.DWG