
FHWA REG NO.	STATE	PROJECT NO.	YEAR	SHEET NO	TOTAL SHEETS
7	KANSAS	STP-N012(601)	2001	6	14

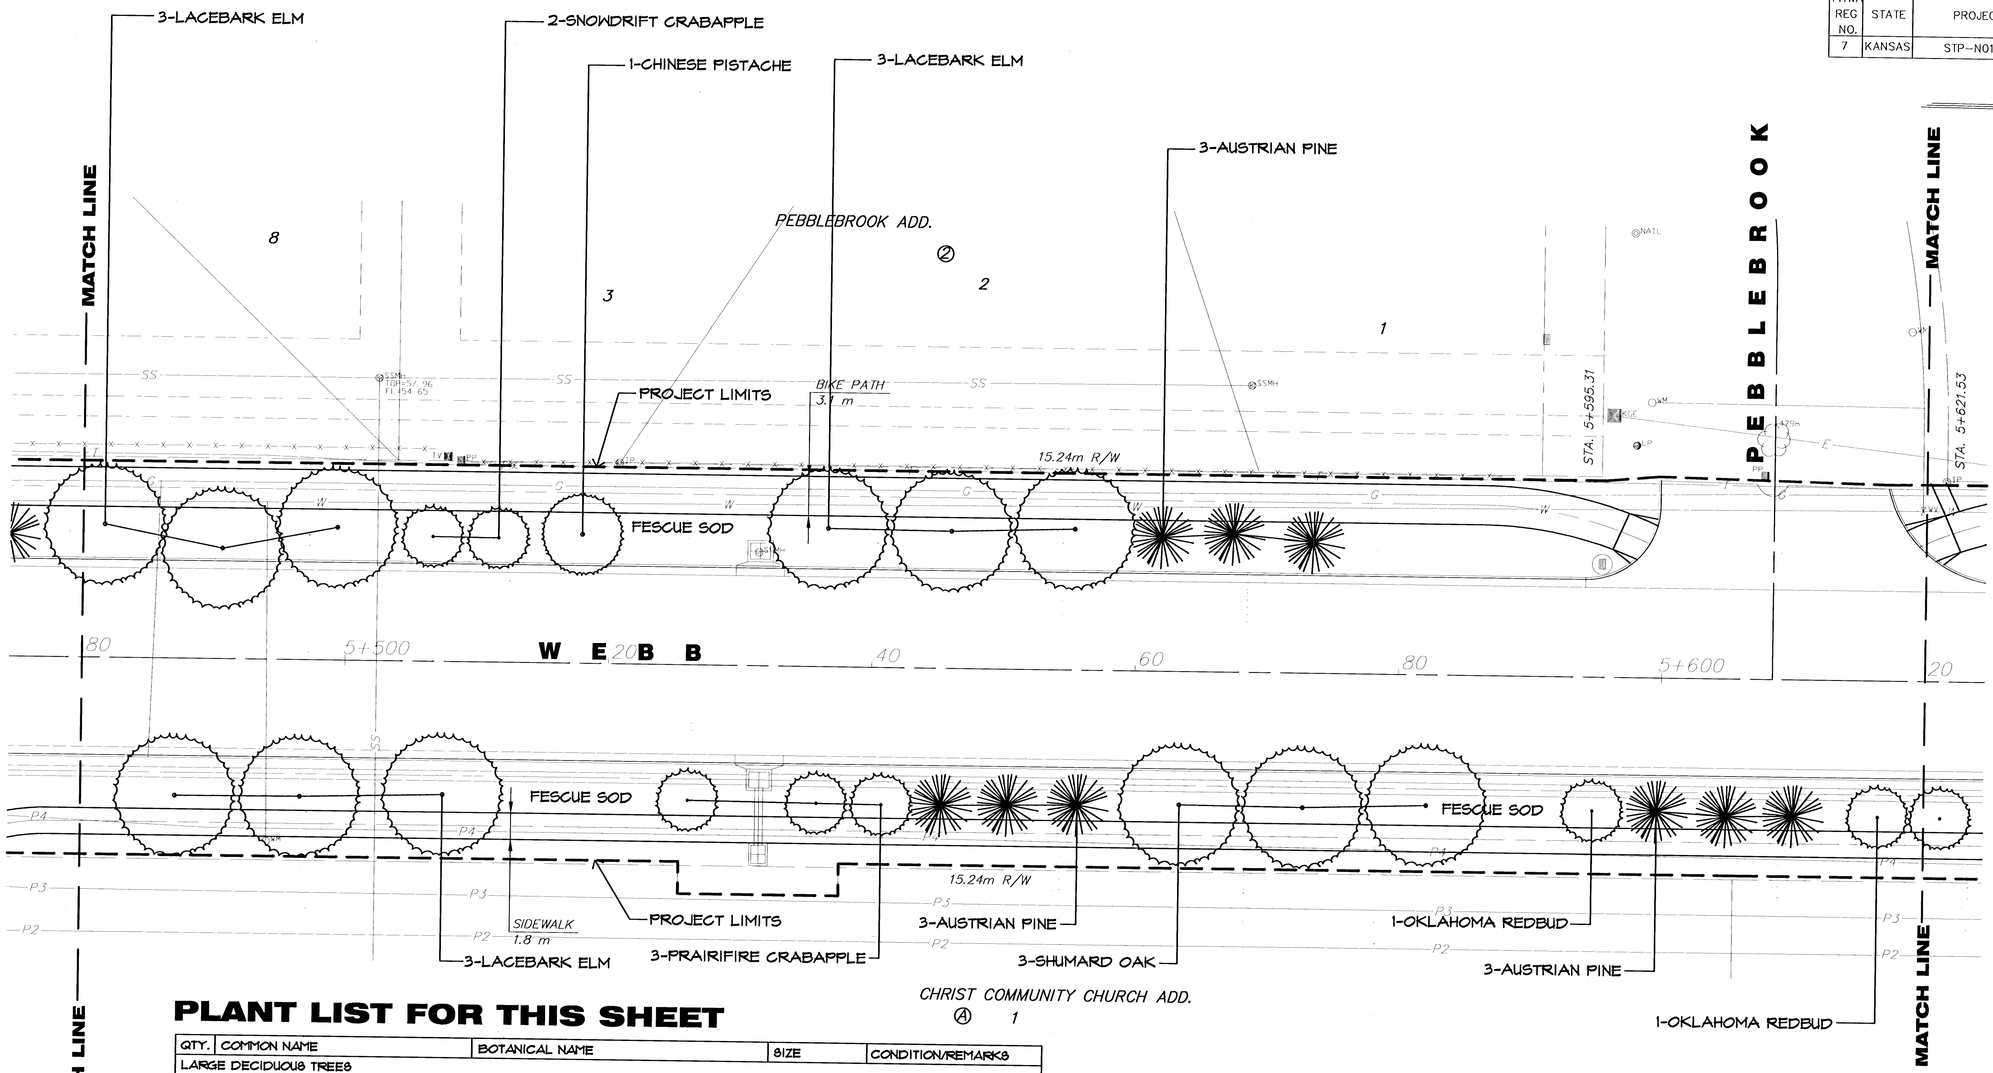

PLANT LIST FOR THIS SHEET

QTY.	COMMON NAME	BOTANICAL NAME	SIZE	CONDITION/REMARKS
LARGE DECIDUOUS TREES				
3	SHUMARD OAK	Quercus shumardii	2.5" cal.	Balled-in-Burlap
9	LACEBARK ELM	Ulmus parvifolia	2.5" cal.	Balled-in-Burlap
1	CHINESE PISTACHE	Pistacia chinensis	2.5" cal.	Balled-in-Burlap
EVERGREEN TREES				
9	AUSTRIAN PINE	Pinus nigra	8'	Balled-in-Burlap
ORNAMENTAL TREES				
3	PRAIRIFIRE CRABAPPLE	Malus sp. 'Prairifire'	1.5" cal.	Balled-in-Burlap
2	SNOWDRIFT CRABAPPLE	Malus sp. 'Snowdrift'	1.5" cal.	Balled-in-Burlap
2	OKLAHOMA REDBUD	Cercis reniformis	1.5" cal.	Balled-in-Burlap
LAWN				
-	K-31 FESCUE	Festuca arundinacea 'K-31'	SOD	

1:200

0 10 20

PLAN: Lat. & Long. (meters)

PROFILE: Horiz. same as above, Vert. 0.2 0

SCALE: 1 : 20

NO.	DATE	REVISIONS	BY	APP'D
2				
1				

KANSAS DEPARTMENT OF TRANSPORTATION

LANDSCAPE IMPROVEMENTS
WEBB ROAD
STA. 5+480 TO STA. 5+620
PROJ. NO. 87 STP-N-0126-01

MKEC ENGINEERING CONSULTANTS, INC.
WICHITA, KANSAS

DESIGNED BY:	JTC	CHECKED BY:	JTC	
DRAWN BY:	GJR	DATE: APRIL 2002	SHEET 6 OF 14	

G:\CIVIL\PW\WEBB\98127\ROADSIDE\LANDSCAP\21and4.dwg Wed Apr 17 11:01:01 2002

C:\CIVIL\PW\WEBB\98127\ROADSIDE\LANDSCAP\LANDSCAP.DWG