
FHWA REG NO.	STATE	PROJECT NO.	YEAR	SHEET NO	TOTAL SHEETS
7	KANSAS	STP-N012(601)	2001	10	14

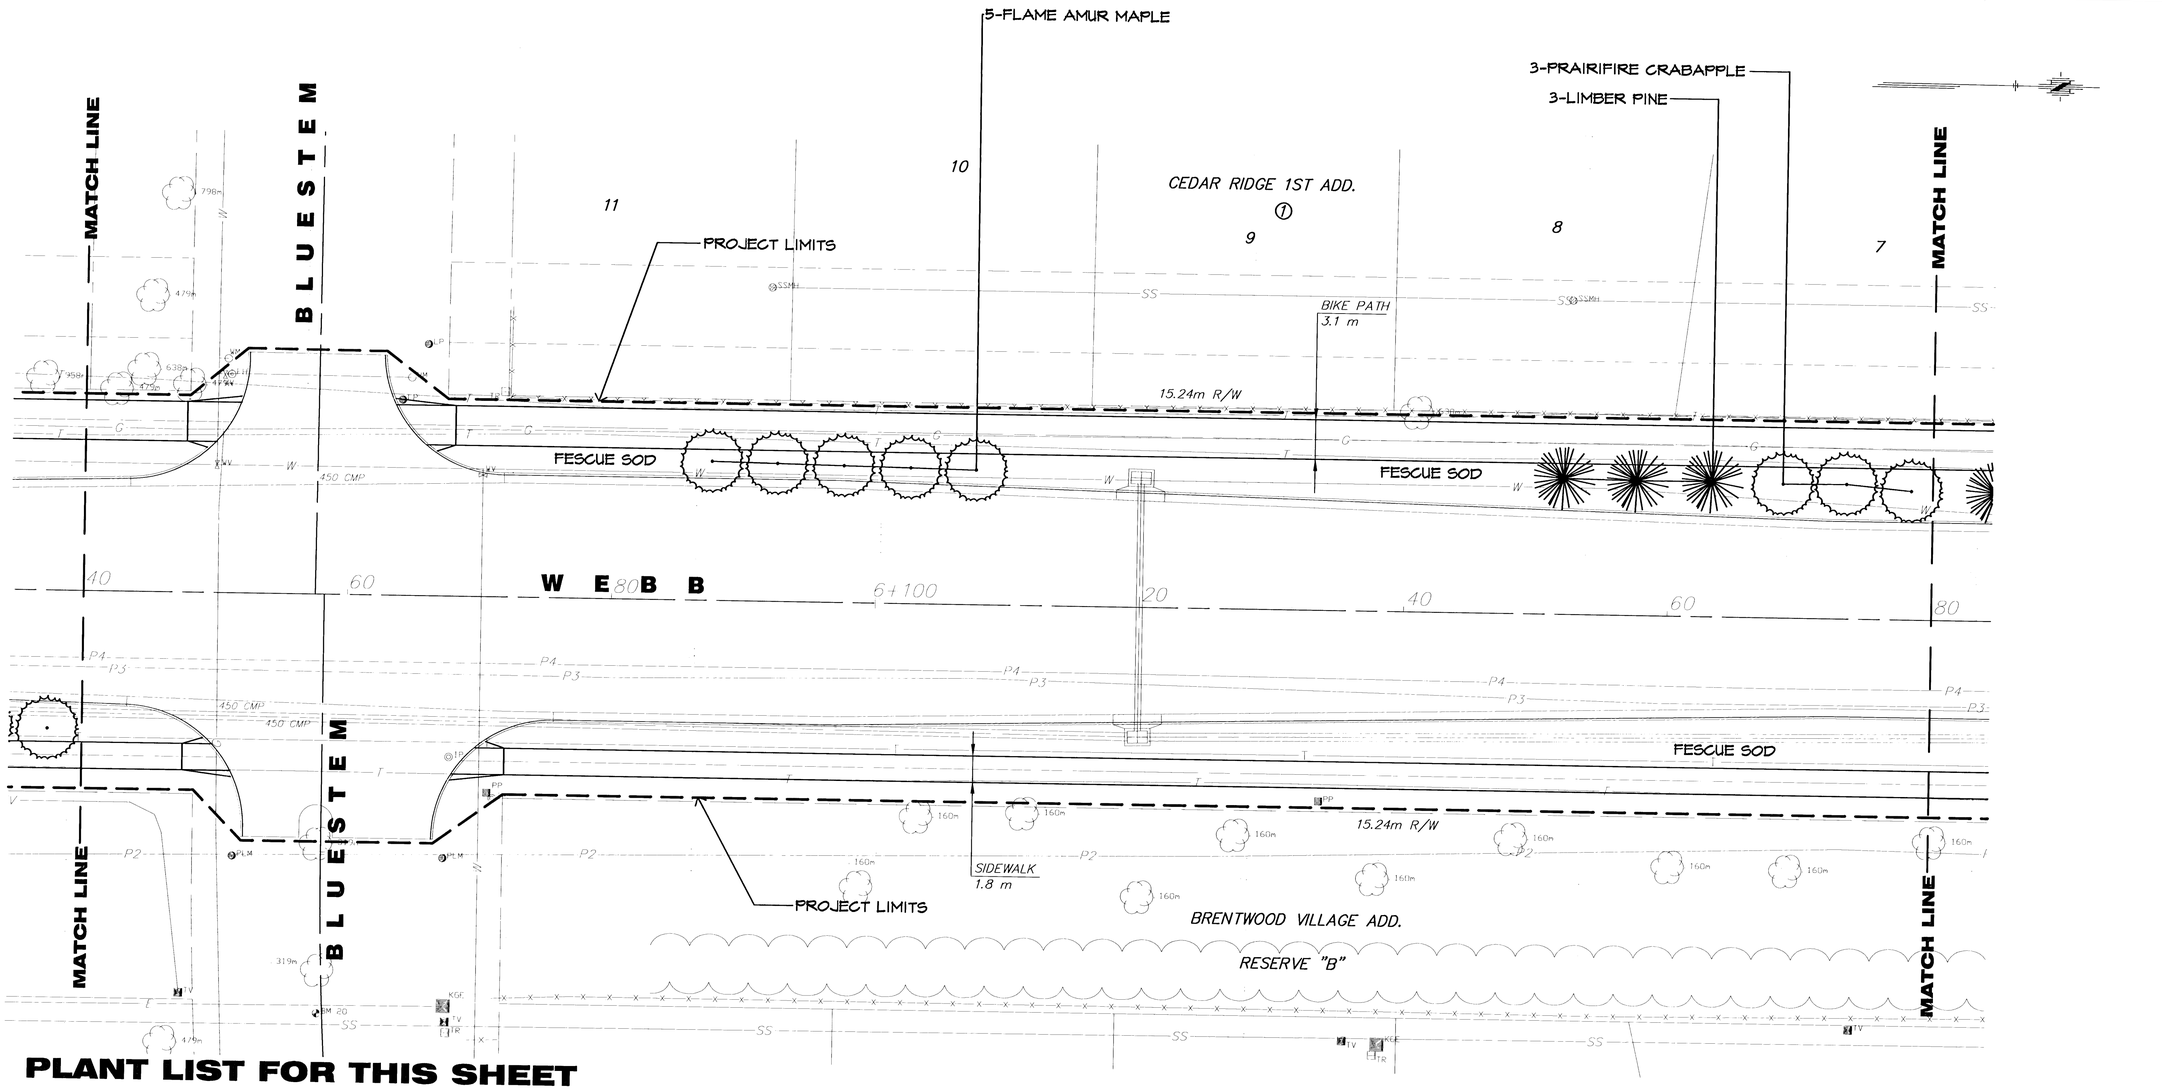

PLANT LIST FOR THIS SHEET

QTY.	COMMON NAME	BOTANICAL NAME	SIZE	CONDITION/REMARKS
EVERGREEN TREES				
3	LIMBER PINE	Pinus flexilis	2.5" cal.	Balled-in-Burlap
ORNAMENTAL TREES				
3	PRAIRIFIRE CRABAPPLE	Malus sp. 'Prairifire'	1.5" cal.	Balled-in-Burlap
5	FLAME AMUR MAPLE	Acer ginnala 'Flame'	1.5" cal.	Balled-in-Burlap
LAWN				
-	K-31 FESCUE	Festuca arundinacea 'K-31'	SOD	

1:200

0 10 20

PLAN: Lat. & Long. (meters)
PROFILE: Horiz. same as above, Vert.

0 0.2

SCALE: 1 : 20

NO.	DATE	REVISIONS	BY	APP'D
2				
1				

KANSAS DEPARTMENT OF TRANSPORTATION
LANDSCAPE IMPROVEMENTS
WEBB ROAD
STA. 6+040 TO STA. 6+180
PROJ. NO. 87 STP-N-0126-01

MKEC ENGINEERING CONSULTANTS, INC.
WICHITA, KANSAS

DESIGNED BY:	JTC	CHECKED BY:	JTC
DRAWN BY:	CJR	DATE: APRIL 2002	SHEET 10 OF 14

G:\CIVIL\PAW-WEBB\98172\ROADSIDE\LANDSCAP\2lands.dwg Wed Apr 17 10:19:20 2002
G:\CIVIL\PAW-WEBB\98172\ROADSIDE\LANDSCAP\XLANDS.DWG