
FHWA REG NO.	STATE	PROJECT NO.	YEAR	SHEET NO	TOTAL SHEETS
7	KANSAS	STP-N012(601)	2001	13	14

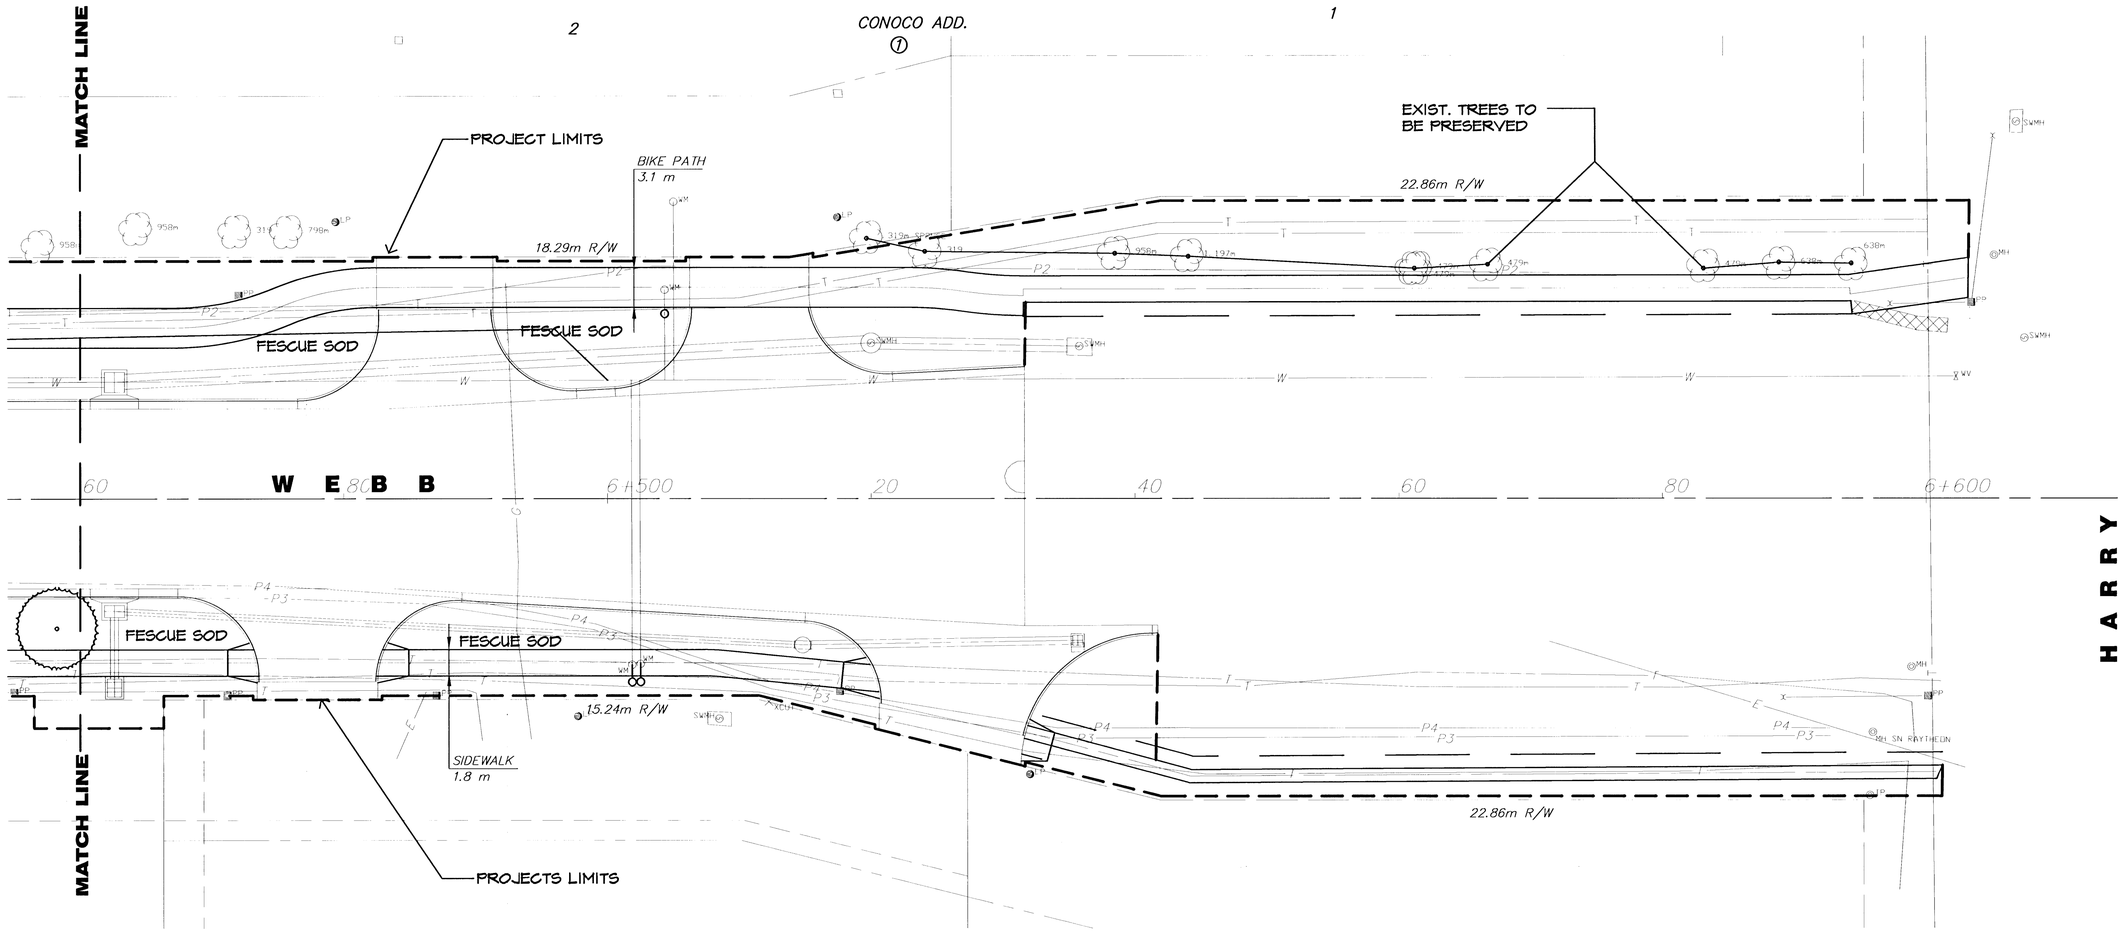

PLANT LIST FOR THIS SHEET

QTY.	COMMON NAME	BOTANICAL NAME	SIZE	CONDITION/REMARKS
LAWN				
-	K-31 FESCUE	Festuca arundinacea 'K-31'	SOD	

1:200

0 10 20

PLAN: Lat. & Long. (meters)

PROFILE: Horiz. same as above, Vert. → 0.2 / 0

SCALE: 1 : 20

NO.	DATE	REVISIONS	BY	APP'D
2				
1				

KANSAS DEPARTMENT OF TRANSPORTATION

LANDSCAPE IMPROVEMENTS
WEBB ROAD
STA. 6+460 TO STA. 6+600

PROJ. NO. 87 STP-N-0126-01

MKEC ENGINEERING CONSULTANTS, INC.
WICHITA, KANSAS

DESIGNED BY:	JTC	CHECKED BY:	JTC	
DRAWN BY:	GJR	DATE: APRIL 2002	SHEET 13 OF 14	

G:\CIVIL\PAW-WEBB\98172\ROADSIDE\LANDSCAP\21and11.dwg Thu Apr 11 16:37:31 2002

G:\CIVIL\PAW-WEBB\98172\ROADSIDE\LANDSCAP\LANDSCAP_PLAN01.DWG