

FHWA REG NO.	STATE	PROJECT NO.	YEAR	SHEET NO.	SHEETS
7	KANSAS	87N 0064-01	1997	4	130

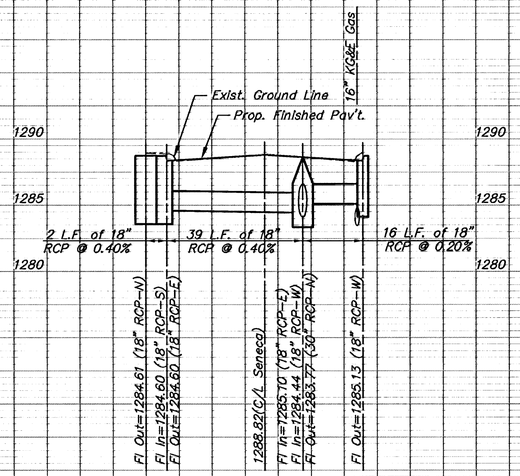

To Sta. 78+99.39 — See Sheet 16 for Earthwork Balance — To Sta. 136+42.58

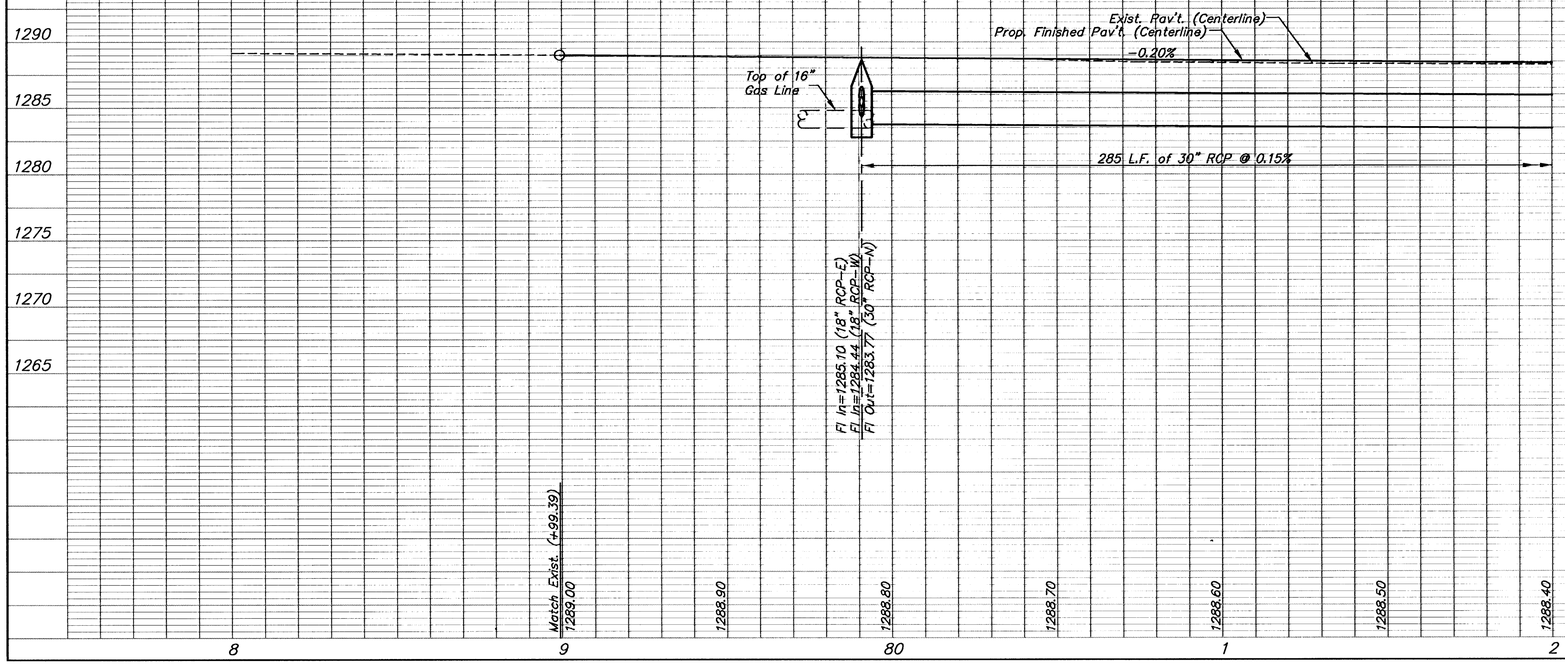

KANSAS DEPARTMENT OF TRANSPORTATION

SOUTH SENECA STREET
78+99.39 TO 82+00

PROJECT NO. 87N 0064-01 SEDGWICK CO.

MID-KANSAS ENGINEERING CONSULTANTS, INC.
WICHITA, KANSAS

DESIGNED BY:	GJA	CHECKED BY:	GJA	
DRAWN BY:	WNJ	DATE: 12/94	SHEET 4	OF 130

94005PRS

H:\CIVIL\SENECA\94005\PROF\94005PRS Fri May 30 11:31:35 1997