
FHWA REG NO.	STATE	PROJECT NO.	YEAR	SHEET NO.	SHEETS
7	KANSAS	87N 0064-01	1997	14	130

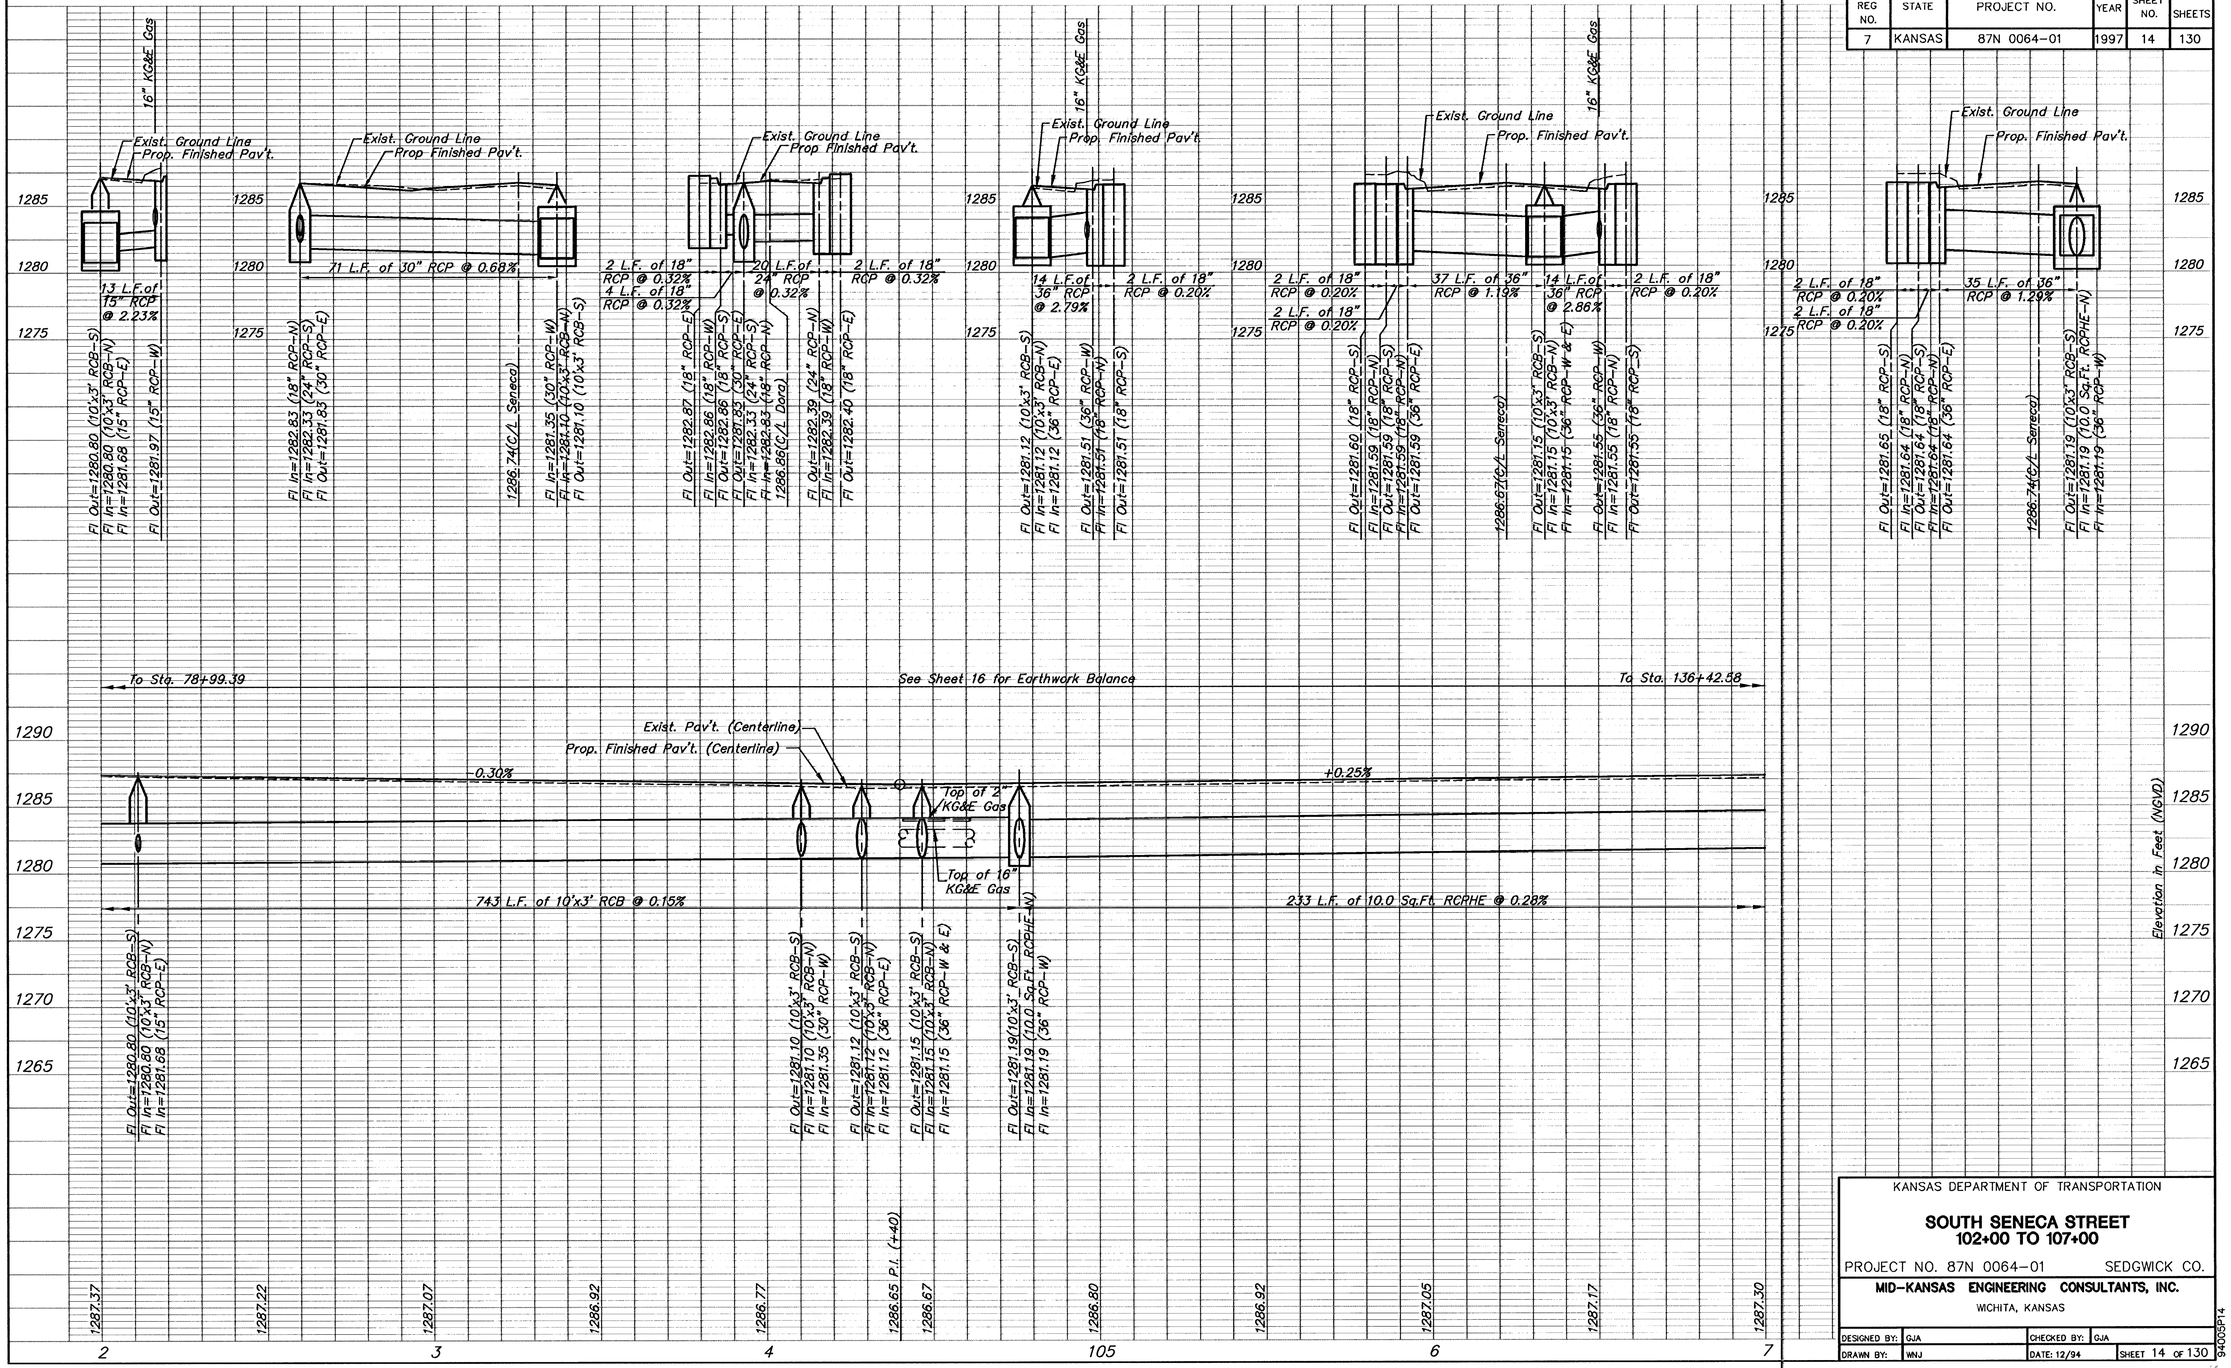

KANSAS DEPARTMENT OF TRANSPORTATION

SOUTH SENECA STREET
102+00 TO 107+00

PROJECT NO. 87N 0064-01 SEDGWICK CO.

MID-KANSAS ENGINEERING CONSULTANTS, INC.
WICHITA, KANSAS

DESIGNED BY:	GJA	CHECKED BY:	GJA	
DRAWN BY:	WNJ	DATE: 12/94	SHEET 14 OF 130	94005P14

H:\CIVIL\SENECA\94005\PROP\94005P14 Fri May 30 11:34:55 1997