
FHWA REG NO.	STATE	PROJECT NO.	YEAR	SHEET NO.	SHEETS
7	KANSAS	87N 0064-01	1997	18	130

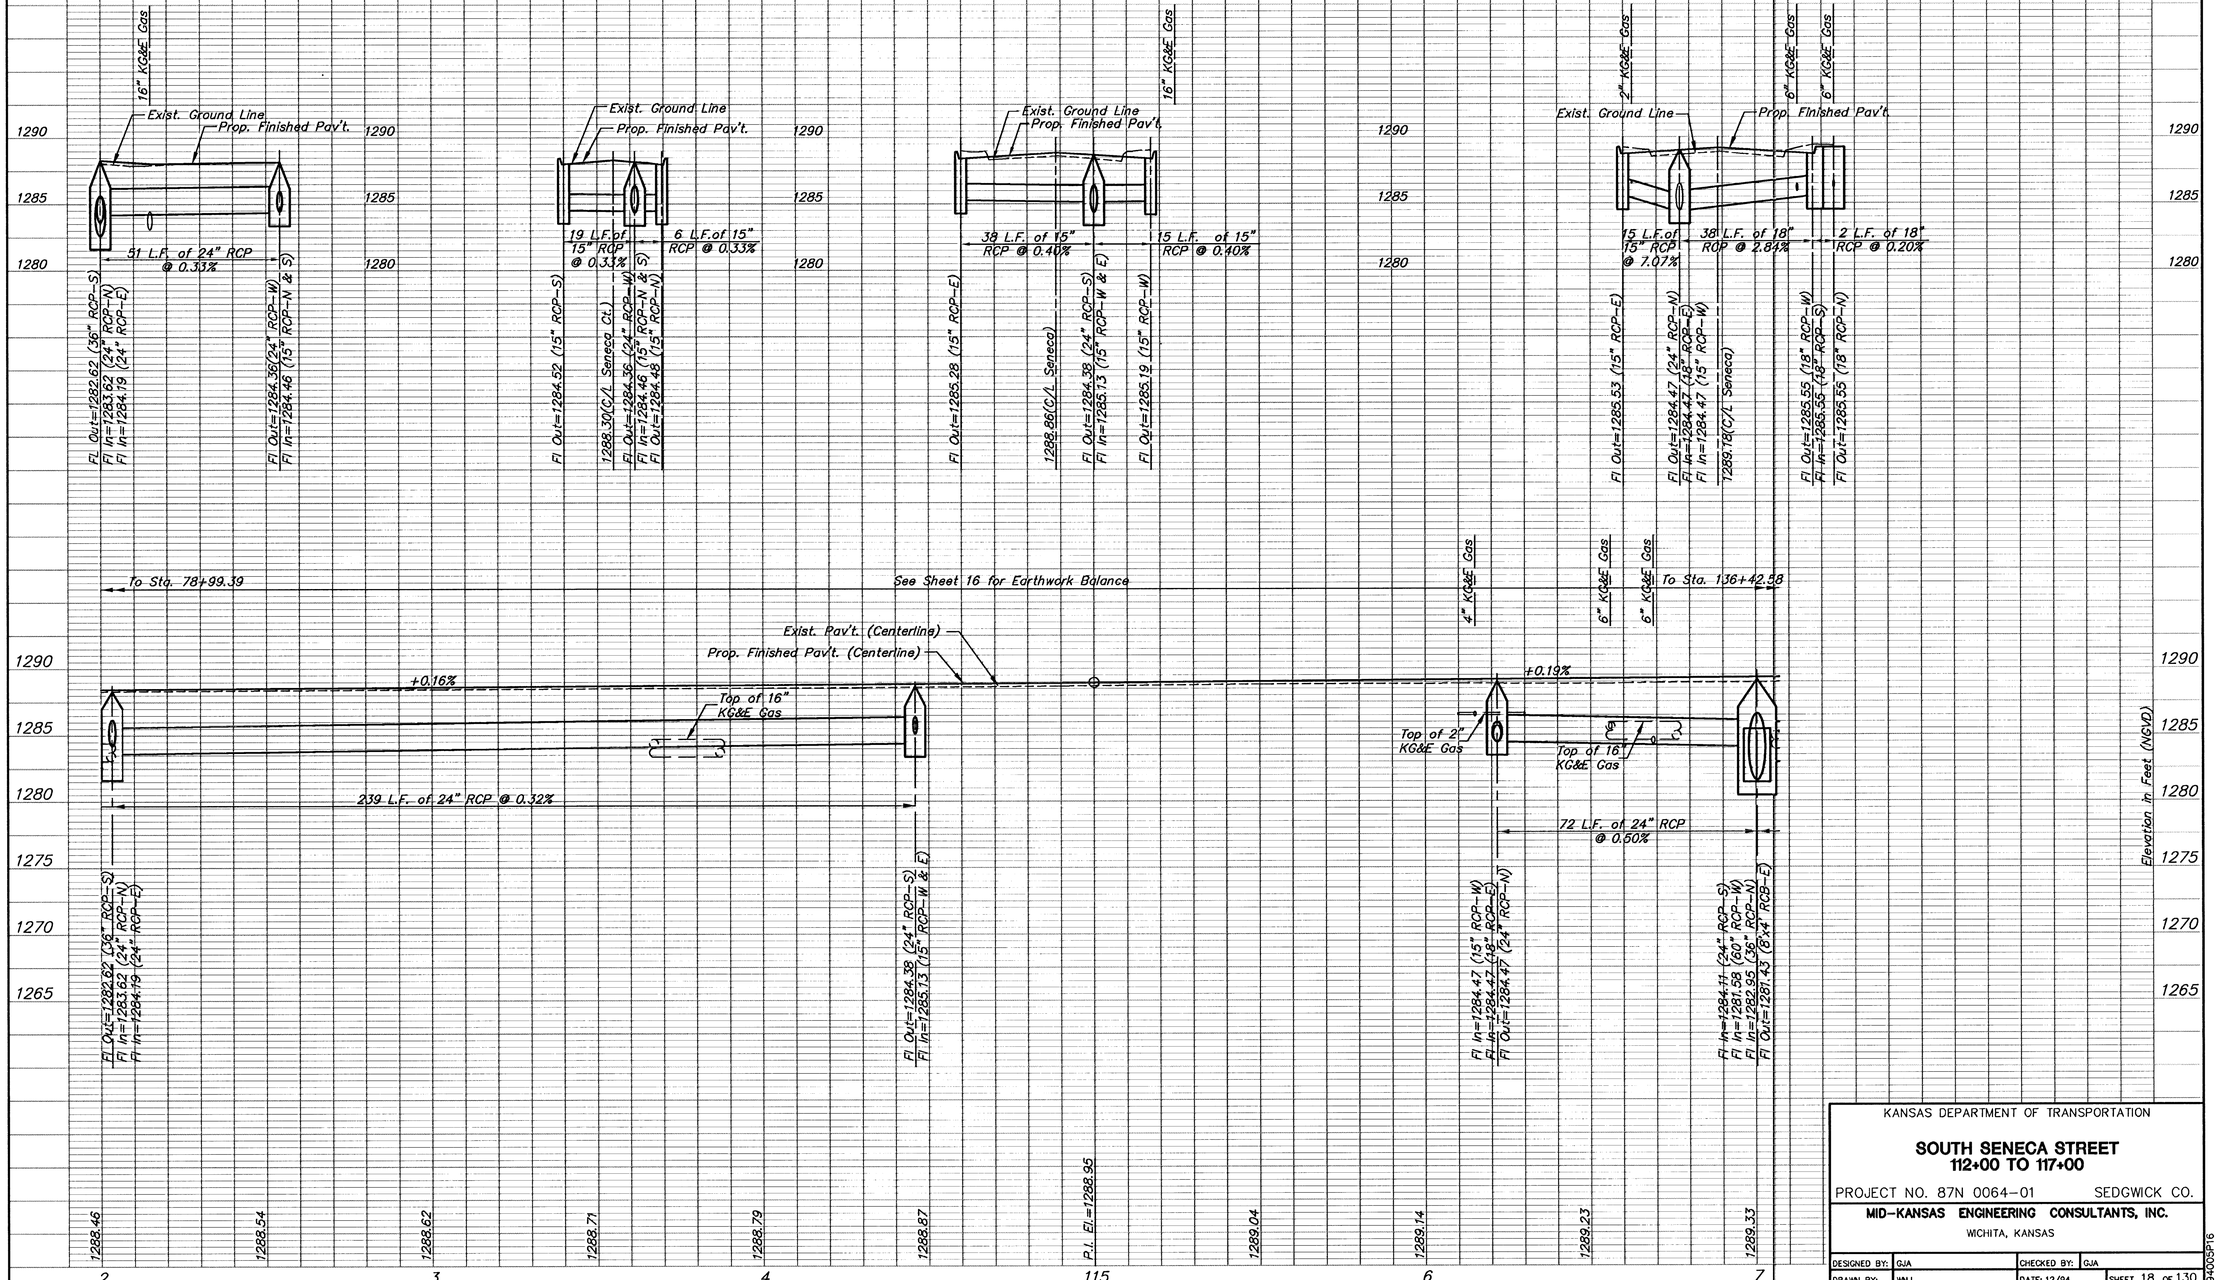

KANSAS DEPARTMENT OF TRANSPORTATION

SOUTH SENECA STREET
112+00 TO 117+00

PROJECT NO. 87N 0064-01 SEDGWICK CO.

MID-KANSAS ENGINEERING CONSULTANTS, INC.
WICHITA, KANSAS

DESIGNED BY:	GJA	CHECKED BY:	GJA	
DRAWN BY:	WNJ	DATE: 12/94	SHEET 18 OF 130	

94005P16

H:\CIVIL\SENECA\94005\PROF\94005P16 Fri May 30 11:35:49 1997