
FHWA REG NO.	STATE	PROJECT NO.	YEAR	SHEET NO.	SHEETS
7	KANSAS	87N 0064-01	1997	22	130

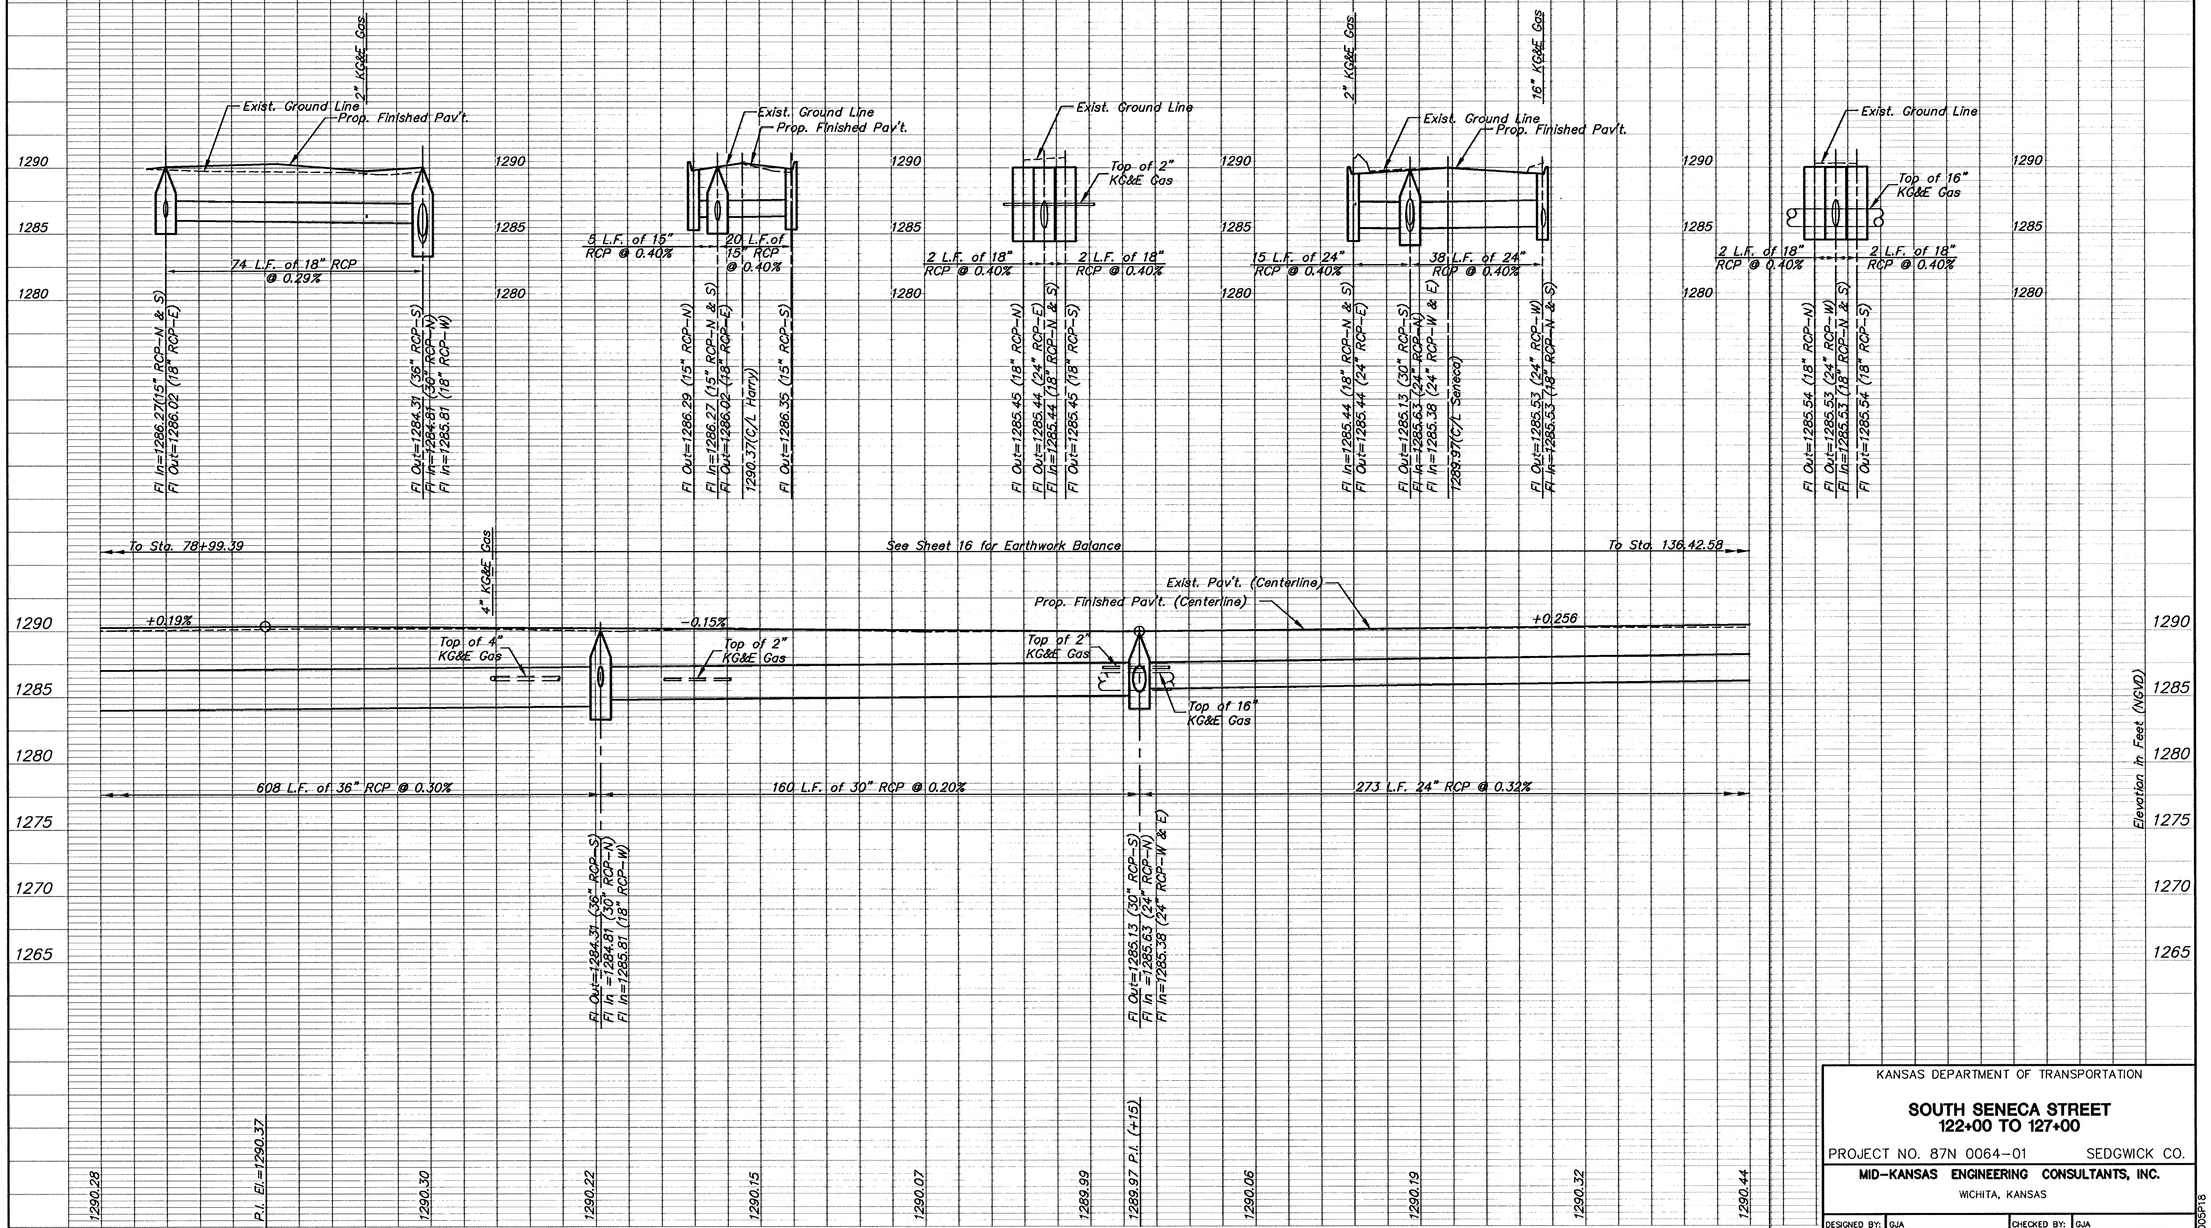

KANSAS DEPARTMENT OF TRANSPORTATION

SOUTH SENECA STREET
122+00 TO 127+00

PROJECT NO. 87N 0064-01 SEDGWICK CO.

MID-KANSAS ENGINEERING CONSULTANTS, INC.
WICHITA, KANSAS

DESIGNED BY:	GJA	CHECKED BY:	GJA	
DRAWN BY:	WNJ	DATE: 12/94	SHEET 22 OF 130	94005P18

H:\C1\7\L\SENECA\94005\PROP\94005P18 Fri May 30 11:36:50 1997