
| FHWA REG NO. | STATE | PROJECT NO. | YEAR | SHEET NO. | SHEETS |
|---|---|---|---|---|---|
| 7 | KANSAS | 87N 0064-01 | 1997 | 24 | 130 |

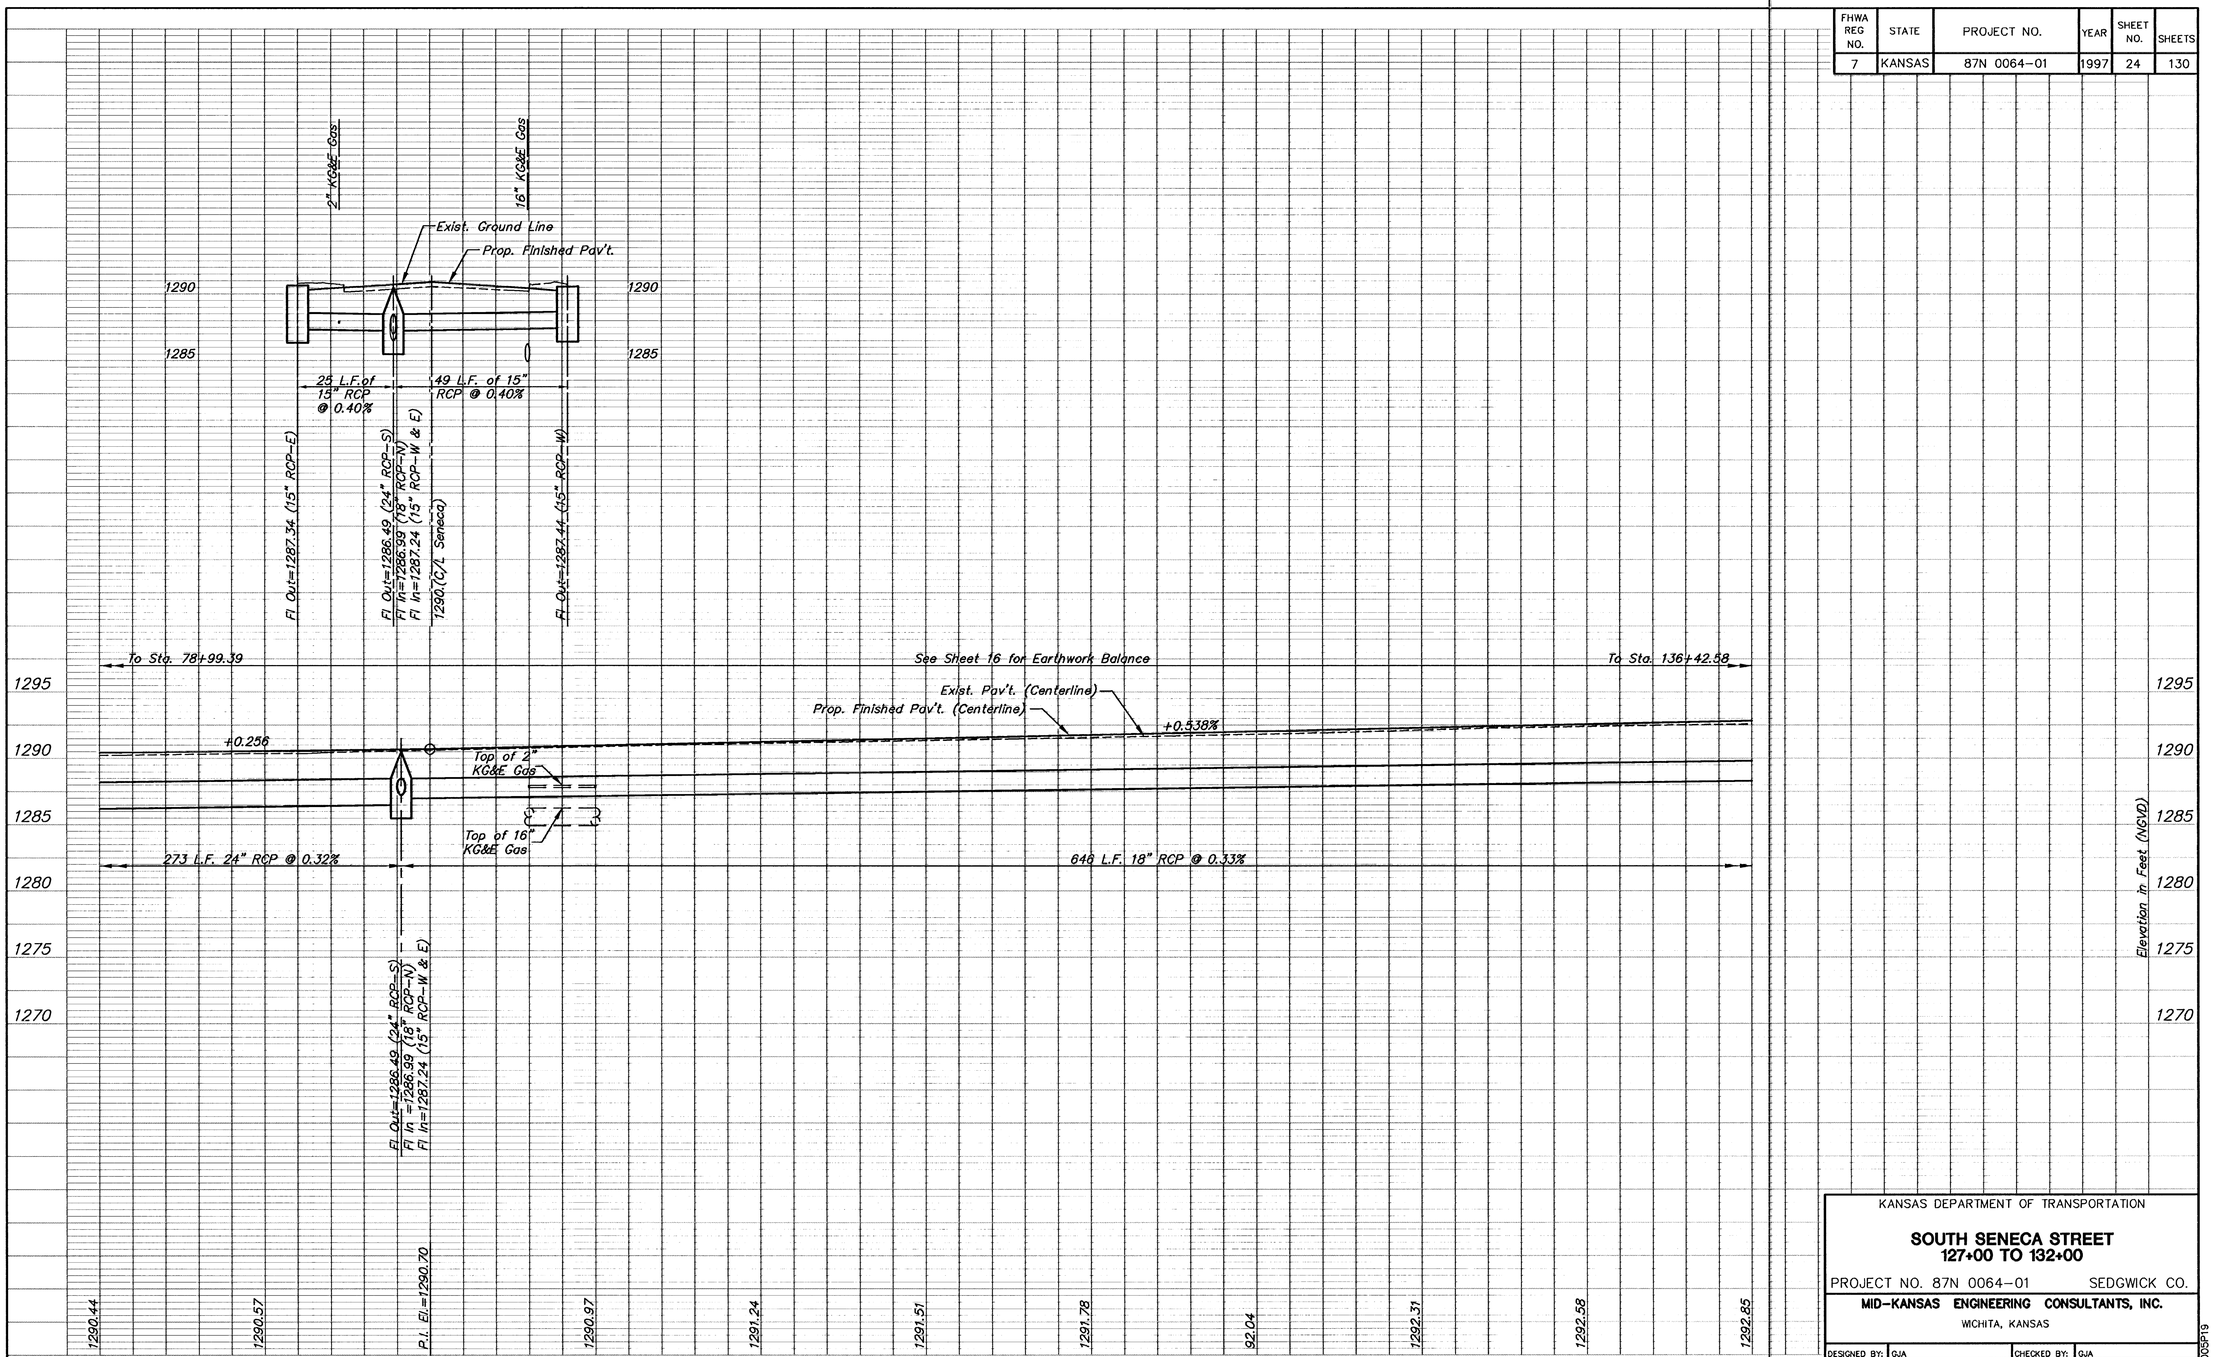


KANSAS DEPARTMENT OF TRANSPORTATION

**SOUTH SENECA STREET**
**127+00 TO 132+00**

PROJECT NO. 87N 0064-01 SEDGWICK CO.

**MID-KANSAS ENGINEERING CONSULTANTS, INC.**
WICHITA, KANSAS

| DESIGNED BY: | GJA | CHECKED BY: | GJA | |
|---|---|---|---|---|
| DRAWN BY: | WNJ | DATE: 12/94 | SHEET 24 OF 130 | 94008P19 |

24

H:\CIVIL\SENECA\94008\PROF\94008P19 Fri May 30 11:27:17 1997