
FHWA REG NO.	STATE	PROJECT NO.	YEAR	SHEET NO.	SHEETS
7	KANSAS	87N-0064-01	1997	66	130

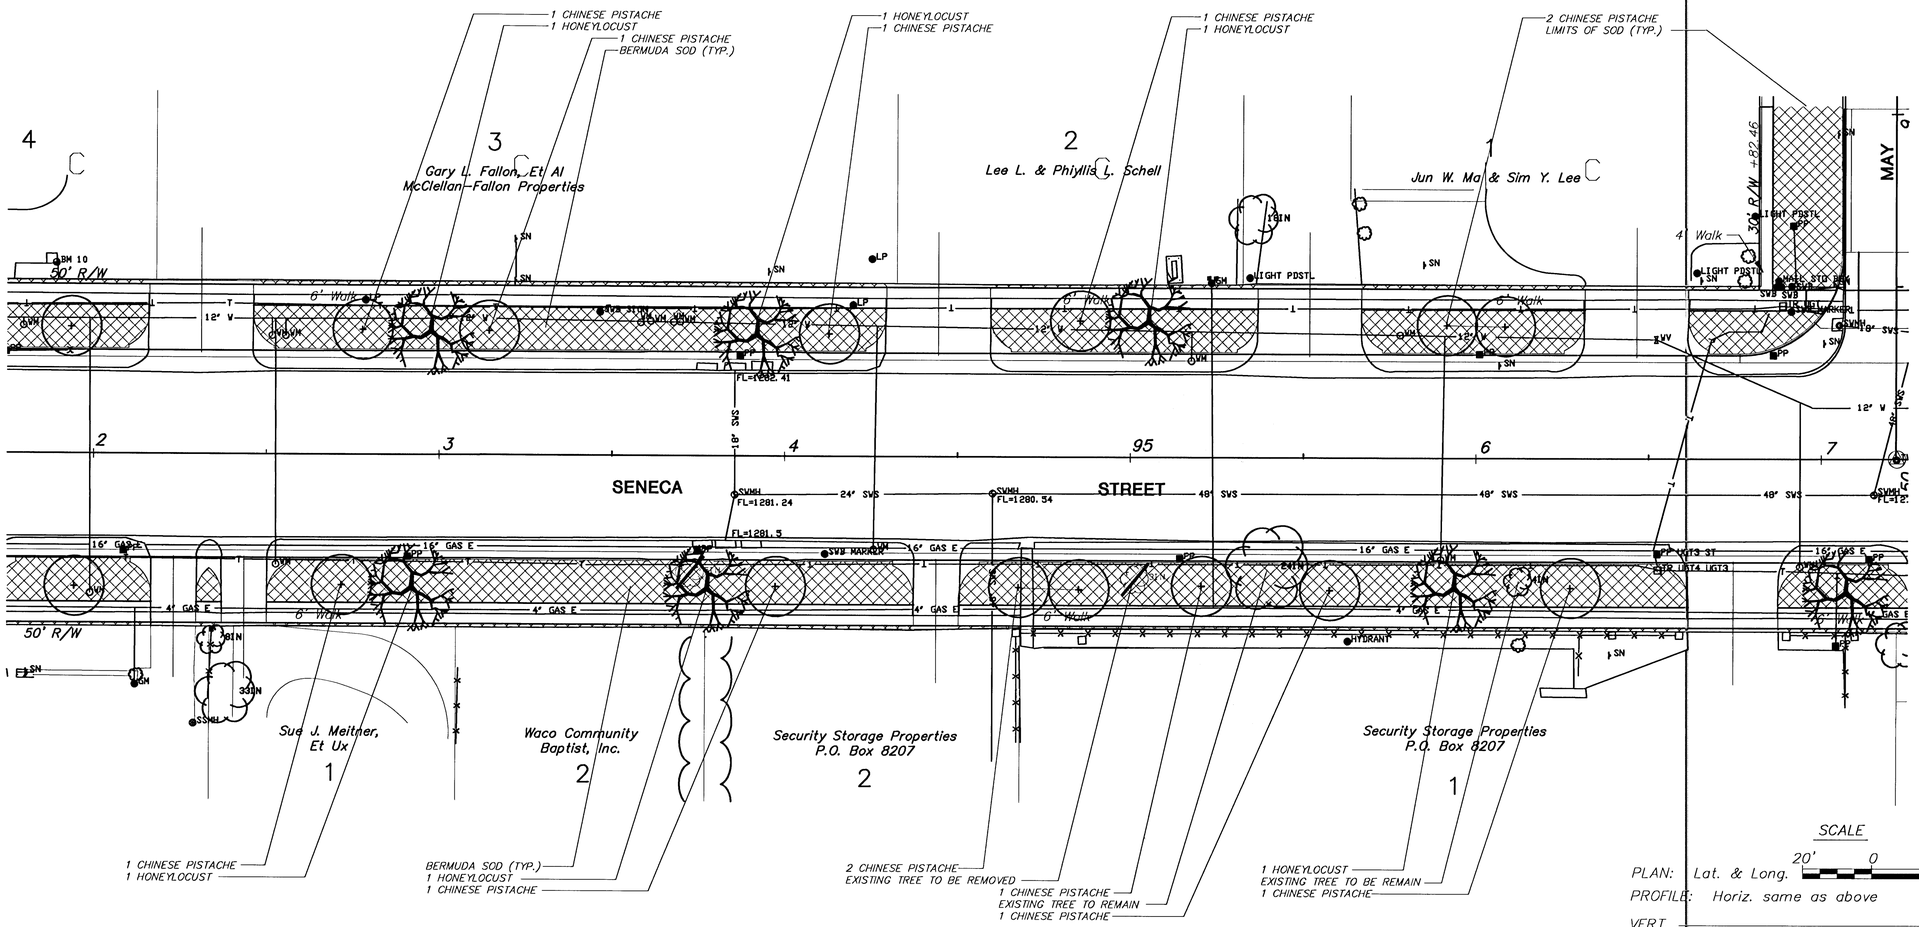

SCALE

PLAN: Lat. & Long. 20' 0 20' 40' 5'

PROFILE: Horiz. same as above

VERT. 0'

PER-SHEET LANDSCAPE BID QUANTITIES

QTY.	BOTANICAL NAME	COMMON NAME	SIZE	ROOT
6	GLEDITSIA TRIACANTHOS VAR. INERMIS CV. IMPERIAL	IMPERIAL HONEYLOCUST	2" CAL.	B&B
13	PISTACIA CHINENSIS	CHINESE PISTACHE	2" CAL.	B&B

UTILITY OWNERS

W - City of Wichita Water & Sewer Department (316)268-4908
T - Southwestern Bell Telephone Co. 1-571-2115
E - Kansas Gas and Electric (316)832-3169 or 832-3180
G - Peoples Natural Gas Co. (316)946-0096
CATV - Multimedia Cablevision (316)262-4270
SS - City of Wichita Water & Sewer Department (316)268-4908
SWS - City of Wichita Water & Sewer Department (316)268-4908

KANSAS DEPARTMENT OF TRANSPORTATION

SOUTH SENECA STREET
92+00 TO 97+00
LANDSCAPE PLAN

PROJECT NO. 87N-0064-01 SEDGWICK CO.

MID-KANSAS ENGINEERING CONSULTANTS, INC.
WICHITA, KANSAS

DESIGNED BY:	DJA/WDM	CHECKED BY:	LME/WDM
DRAWN BY:	DJA/WDM	DATE: 2/97	SHEET 66 OF 130

94005E12