FHWA REG NO.	STATE	PROJECT NO.	YEAR	SHEET NO.	SHEETS
7	KANSAS	87N-0064-01	1997	68	130

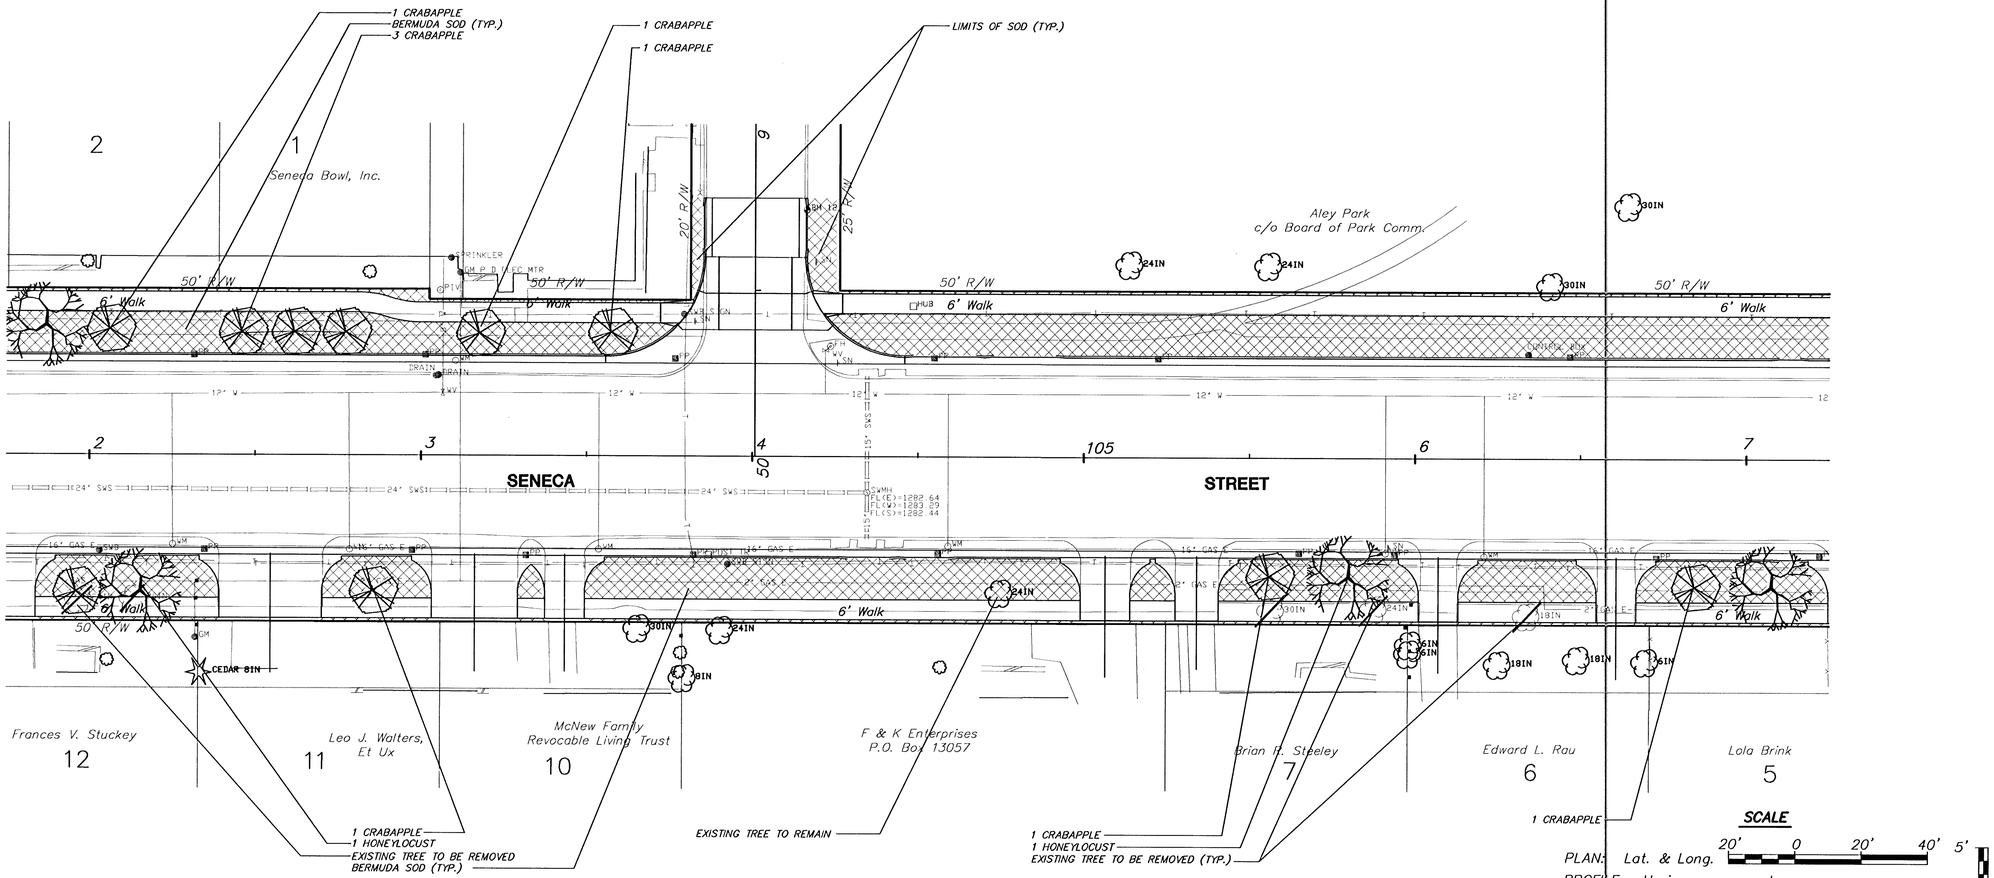

PER-SHEET LANDSCAPE BID QUANTITIES

QTY.	BOTANICAL NAME	COMMON NAME	SIZE	ROOT
2	GLEDITSIA TRIACANTHOS VAR. INERMIS CV. IMPERIAL	IMPERIAL HONEYLOCUST	2" CAL.	B&B
9	MALUS CV. SNOWDRIFT	SNOWDRIFT CRABAPPLE	2" CAL.	B&B

UTILITY OWNERS

W – City of Wichita Water & Sewer Department (316)268-4908
T – Southwestern Bell Telephone Co. 1-571-2115
E – Kansas Gas and Electric (316)832-3169 or 832-3180
G – Peoples Natural Gas Co. (316)946-0096
CATV – Multimedia Cablevision (316)262-4270
SS – City of Wichita Water & Sewer Department (316)268-4908
SWS – City of Wichita Water & Sewer Department (316)268-4908

SCALE

PLAN: Lat. & Long. 20' 0 20' 40' 5'
PROFILE: Horiz. same as above
VERT. 0'

KANSAS DEPARTMENT OF TRANSPORTATION

SOUTH SENECA STREET
102+00 TO 107+00
LANDSCAPE PLAN

PROJECT NO. 87N-0064-01 SEDGWICK CO.

MID-KANSAS ENGINEERING CONSULTANTS, INC.
WICHITA, KANSAS

DESIGNED BY:	DJA/WDM	CHECKED BY:	LWE/WDM
DRAWN BY:	DJA/WDM	DATE: 2/97	SHEET 68 OF 130

94005E14

H:\CIVIL\SENECA\94005\LANDSCAPE\94005E14 Wed Jun 04 09:47:31 1997