
| FHWA REG NO. | STATE | PROJECT NO. | YEAR | SHEET NO. | SHEETS |
|---|---|---|---|---|---|
| 7 | KANSAS | 87N-0064-01 | 1997 | 70 | 130 |

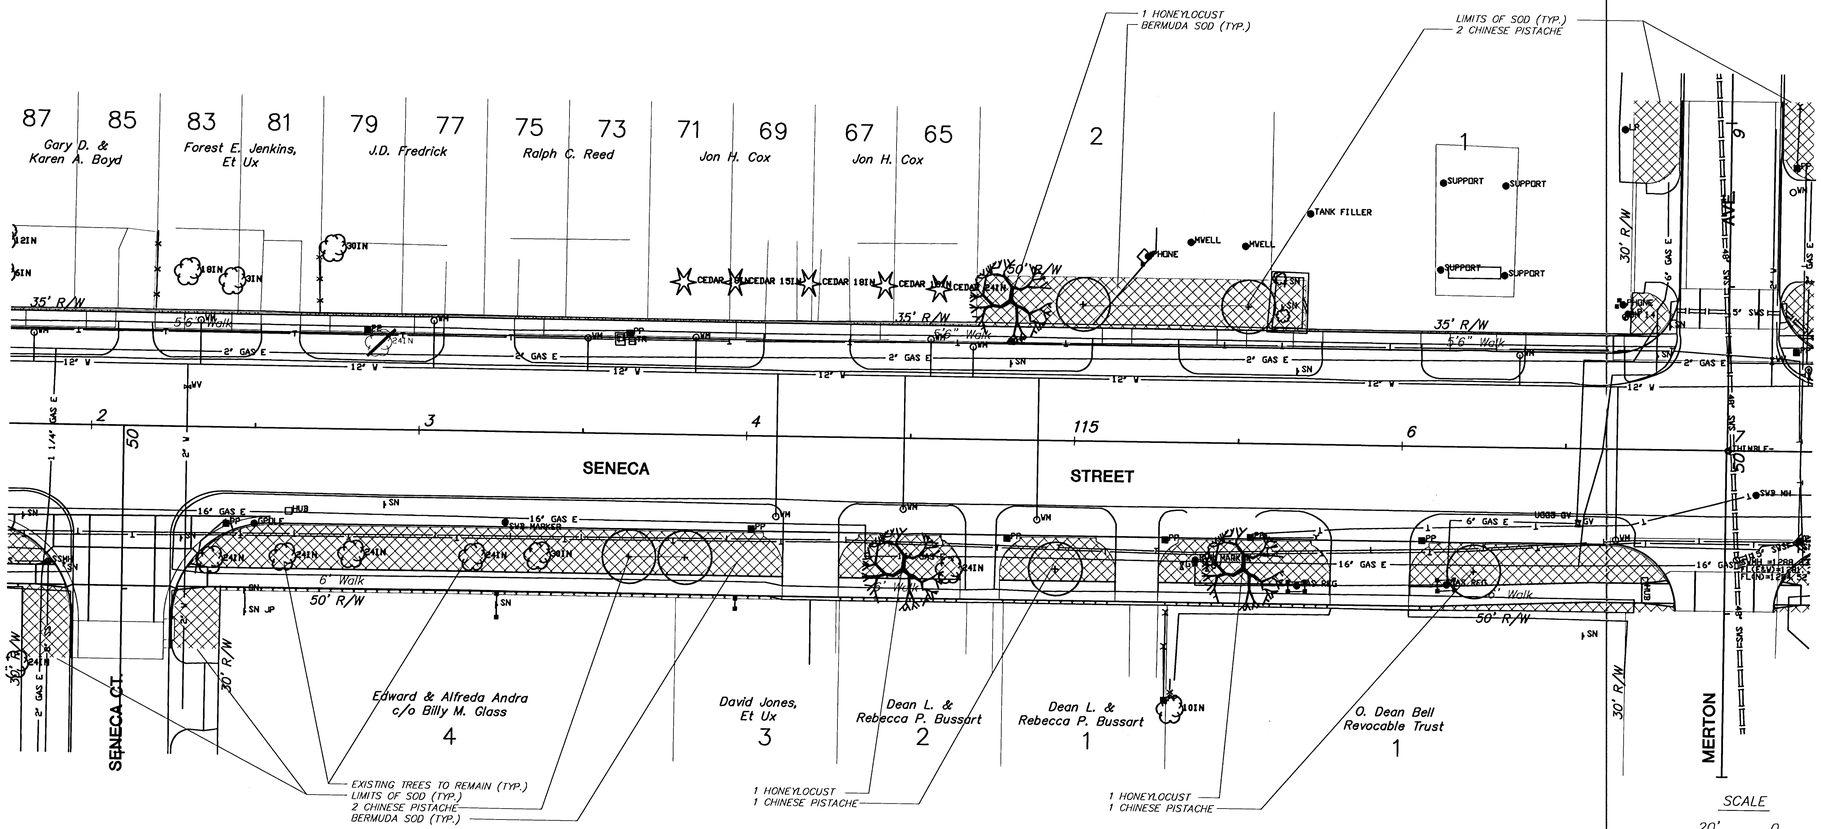


SCALE

PLAN: Lat. & Long. 20' 0 20' 40' 5'

PROFILE: Horiz. same as above

VERT. 0'

## PER-SHEET LANDSCAPE BID QUANTITIES

| QTY. | BOTANICAL NAME | COMMON NAME | SIZE | ROOT |
|---|---|---|---|---|
| 3 | GLEDITSIA TRIACANTHOS VAR. INERMIS CV. IMPERIAL | IMPERIAL HONEYLOCUST | 2" CAL. | B&B |
| 6 | PISTACIA CHINENSIS | CHINESE PISTACHE | 2" CAL. | B&B |

## UTILITY OWNERS

W – City of Wichita Water & Sewer Department (316)268-4908
T – Southwestern Bell Telephone Co. 1-571-2115
E – Kansas Gas and Electric (316)832-3169 or 832-3180
G – Peoples Natural Gas Co. (316)946-0096
CATV – Multimedia Cablevision (316)262-4270
SS – City of Wichita Water & Sewer Department (316)268-4908
SWS – City of Wichita Water & Sewer Department (316)268-4908

KANSAS DEPARTMENT OF TRANSPORTATION

# SOUTH SENECA STREET
## 112+00 TO 117+00
## LANDSCAPE PLAN

PROJECT NO. 87N-0064-01 SEDGWICK CO.

MID-KANSAS ENGINEERING CONSULTANTS, INC.
WICHITA, KANSAS

| DESIGNED BY: | DJA/WDM | CHECKED BY: | LME/WDM |
|---|---|---|---|
| DRAWN BY: | DJA/WDM | DATE: 2/97 | SHEET 70 OF 130 |

9405E16