

FHWA REG NO.	STATE	PROJECT NO.	YEAR	SHEET NO.	SHEETS
7	KANSAS	87N 0064-01	1997	93	130

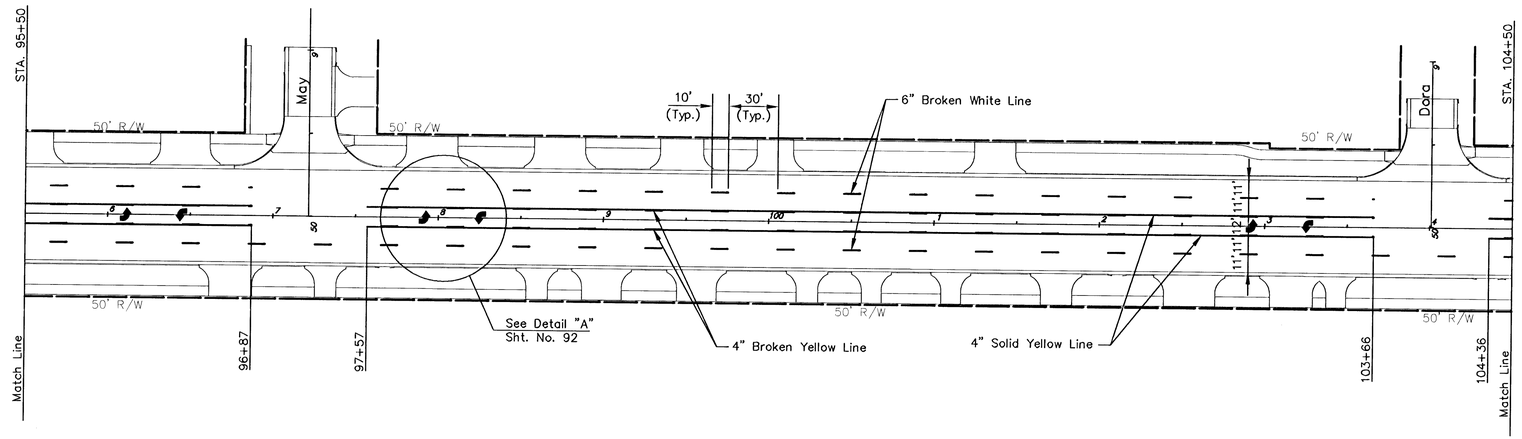


SENECA STREET - STA. 95+50 TO STA. 104+50

SCALE: 1" = 40'

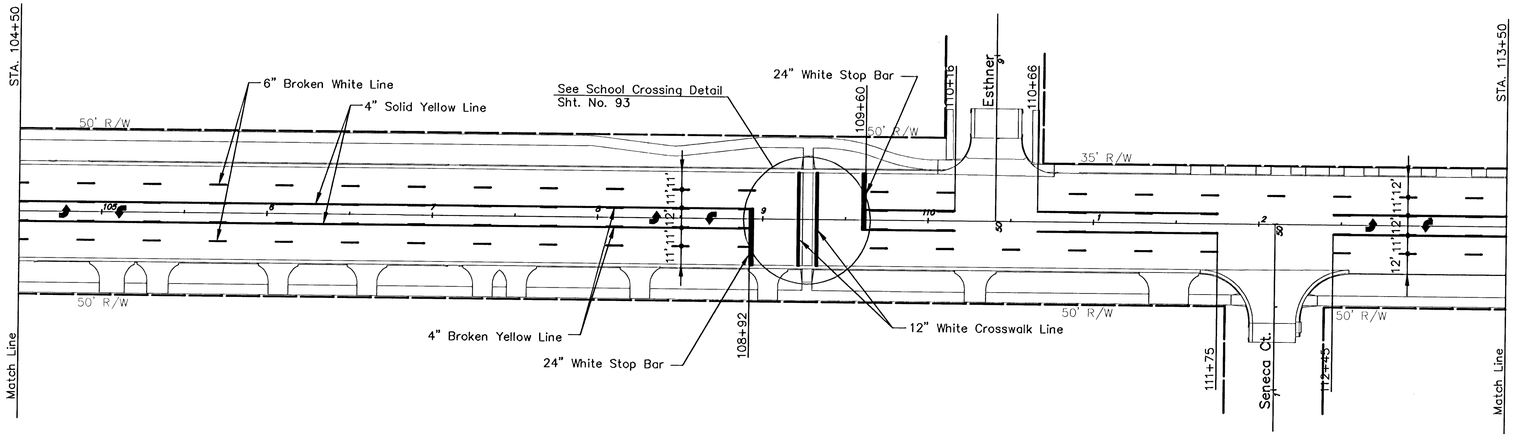

SENECA STREET - STA. 104+50 TO STA. 113+50

SCALE: 1" = 40'

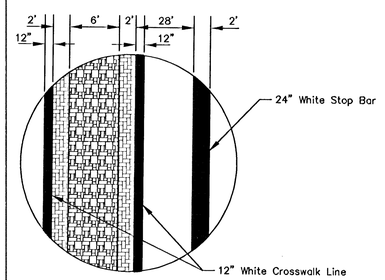

School Crossing Detail

KANSAS DEPARTMENT OF TRANSPORTATION

SENECA STREET
PAVEMENT MARKING

PROJECT NO. 87N 0064-01 SEDGWICK CO.

MID-KANSAS ENGINEERING CONSULTANTS, INC.
WICHITA, KANSAS

DESIGNED BY:	GJA	CHECKED BY:	GJA	
DRAWN BY:	WNJ	DATE: 1996	SHEET 93 OF 130	94055TP4

H:\CIVIL\SENECA\94055\TRAF\94055TP4 Fri May 30 13:41:50 1997