

FHWA REG NO.	STATE	PROJECT NO.	YEAR	SHEET NO.	SHEETS
7	KANSAS	87N 0064-01	1997	95	130

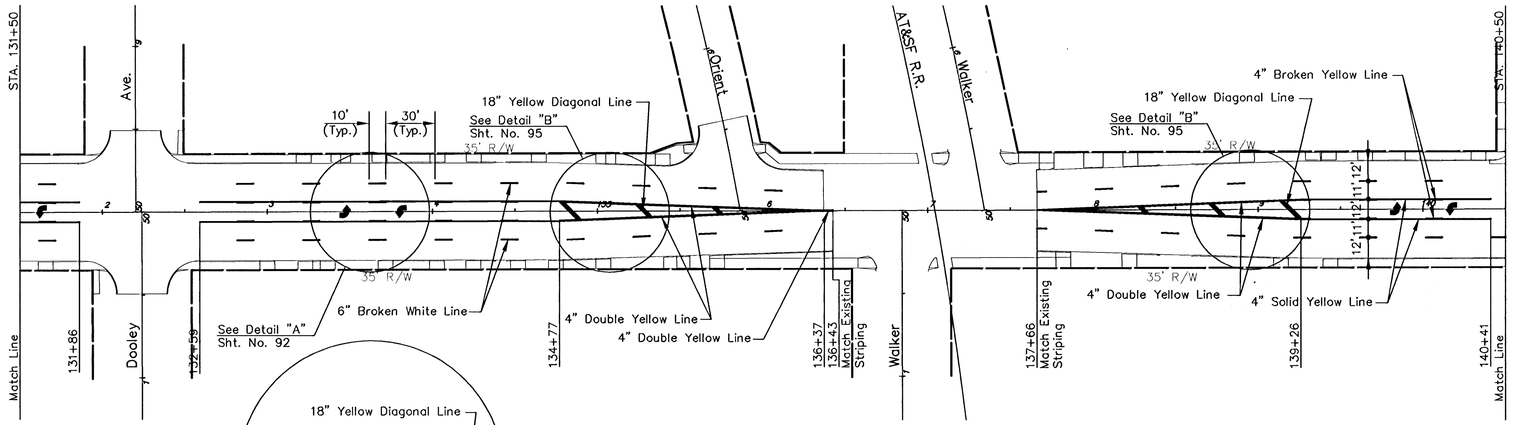


SCALE: 1" = 40'

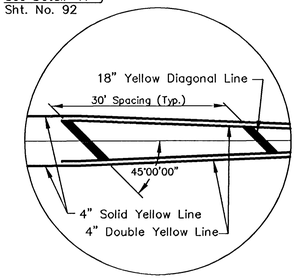

DETAIL "B"

SENECA STREET - STA. 131+50 TO STA. 122+50

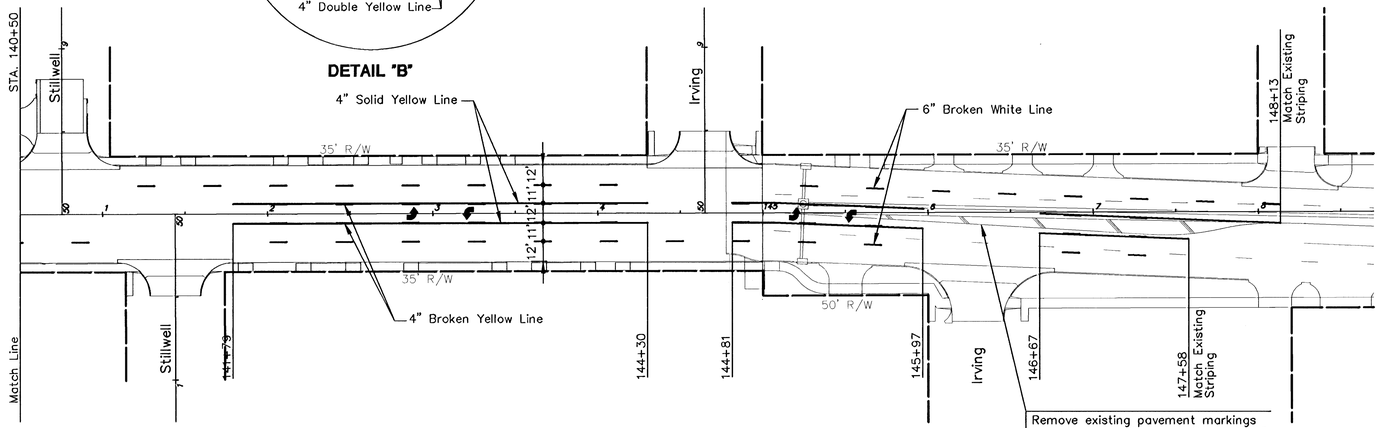

Remove existing pavement markings from Sta. 144+81 Lt. to Sta. 148+13 Lt. and from Sta. 144+81 Rt. to Sta. 147+58 Rt. Removal of existing marking shall be paid as "Pavement Marking Removal".

SENECA STREET - STA. 122+50 TO STA. 148+50

SCALE: 1" = 40'

KANSAS DEPARTMENT OF TRANSPORTATION

SENECA STREET
PAVEMENT MARKING

PROJECT NO. 87N 0064-01 SEDGWICK CO.

MID-KANSAS ENGINEERING CONSULTANTS, INC.
WICHITA, KANSAS

DESIGNED BY:	GJA	CHECKED BY:	GJA	
DRAWN BY:	WNJ	DATE: 1996	SHEET 95 OF 130	

94055TP6

H:\CIVIL\SENECA\94055\TRAF\94055TP6 Fri May 30 13:43:12 1997